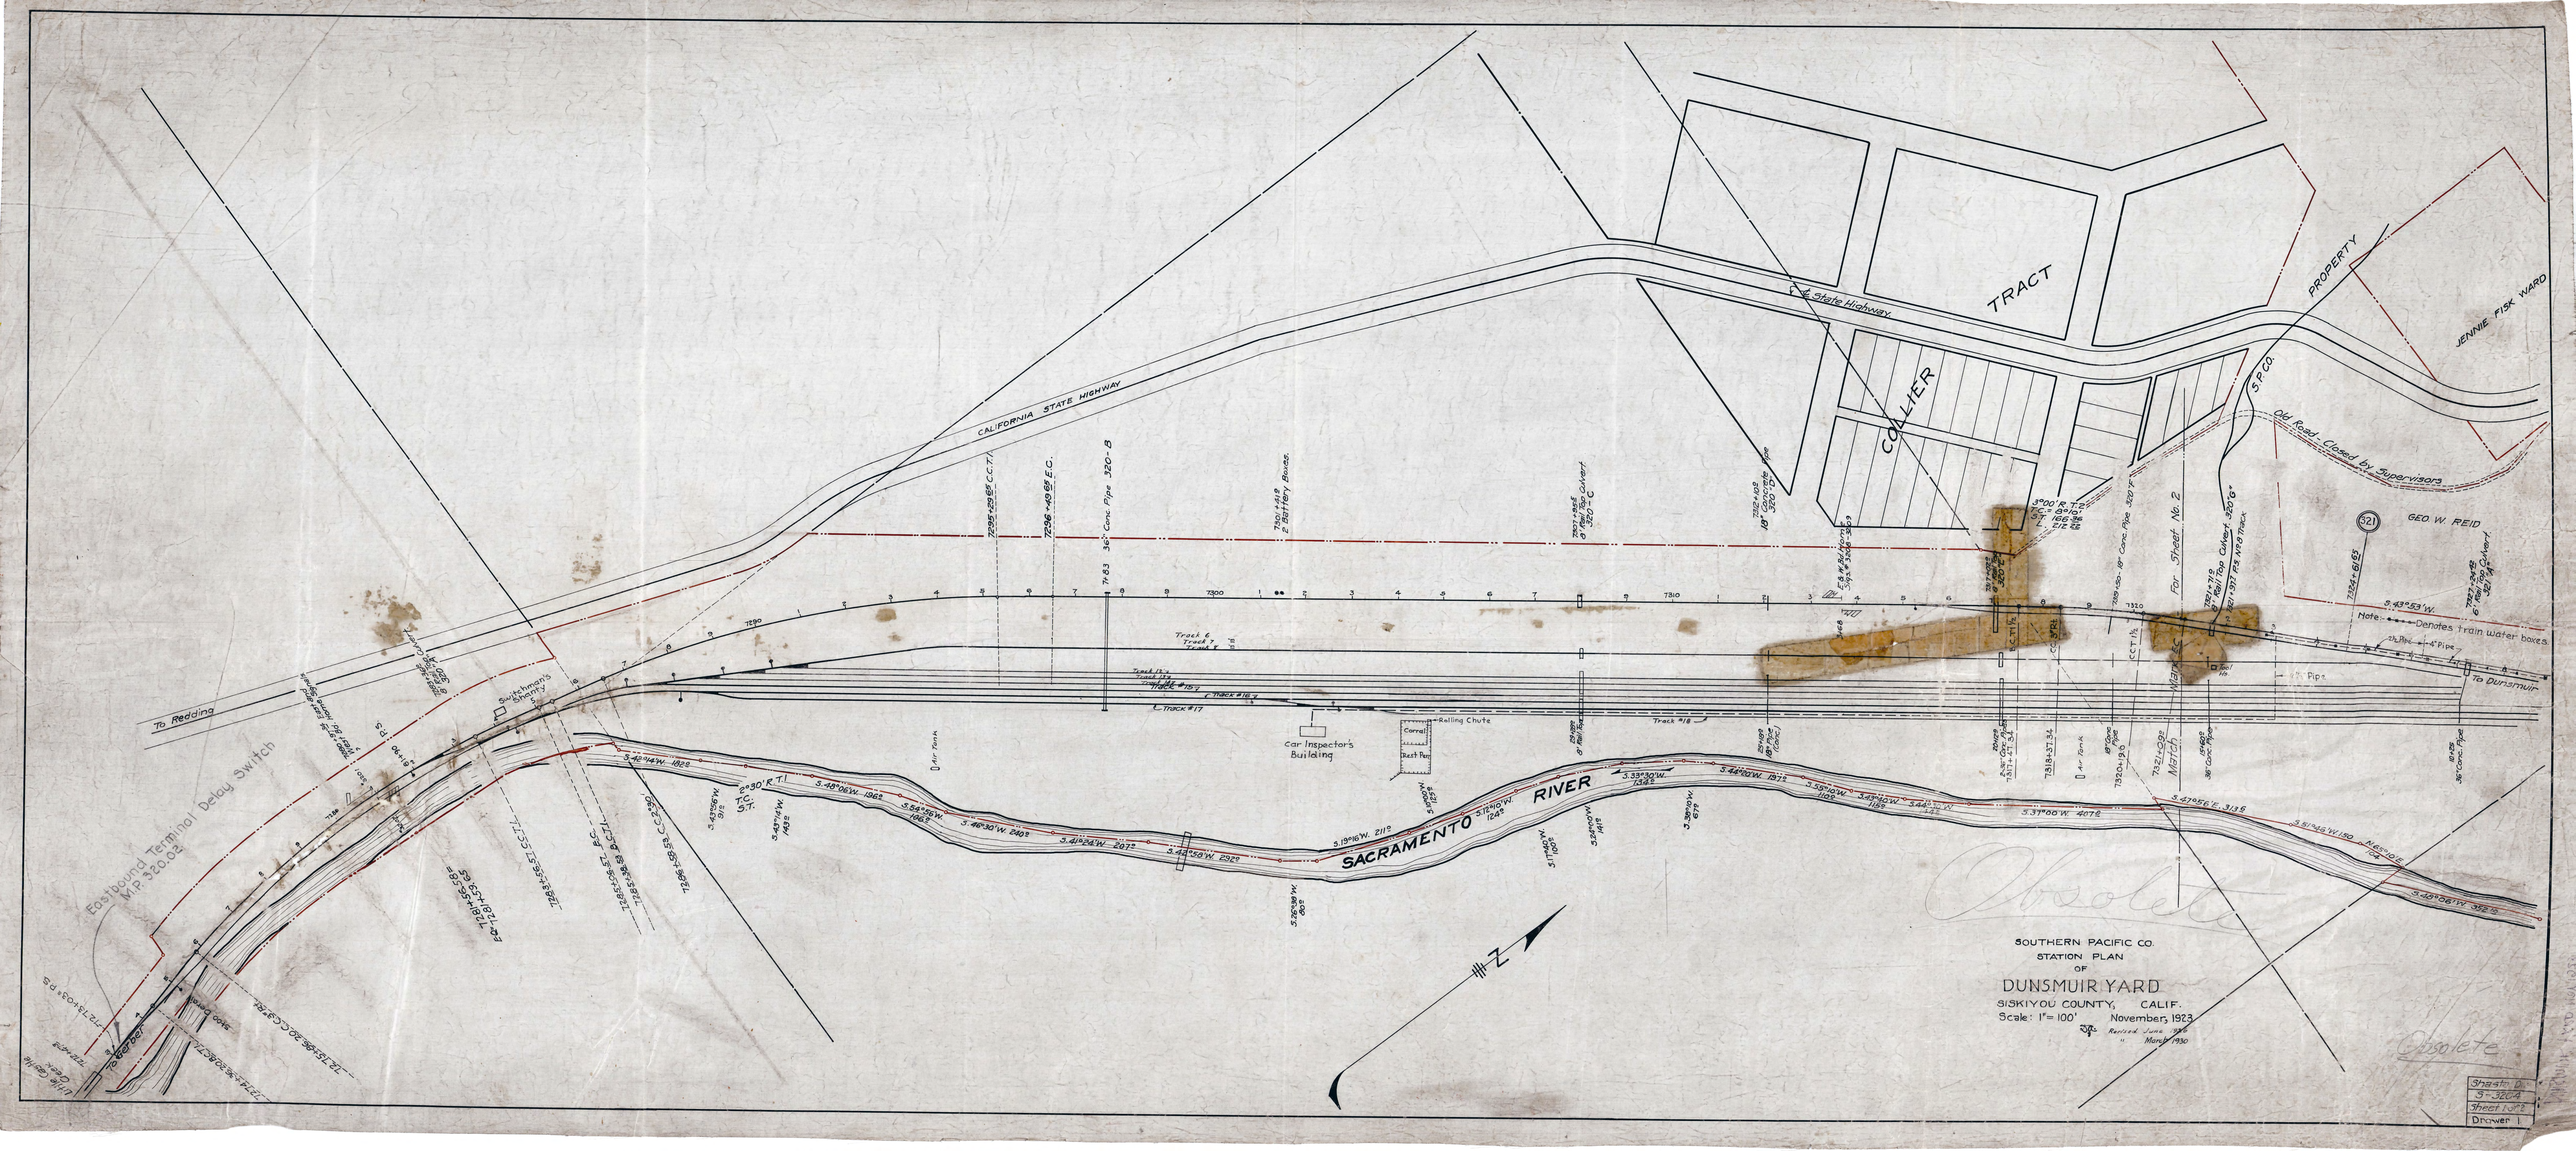

SOUTHERN PACIFIC CO.
STATION PLAN
OF
DUNSMUIR YARD
SISKIYOU COUNTY, CALIF.
Scale: 1" = 100'
November, 1923
Revised June 1928
" March 1930
Obsolete
Obsolete
Shasta D.
S-3204
Sheet 1 of 2
Drawer 1
CALIFORNIA STATE HIGHWAY
℄ State Highway
COLLIER TRACT
PROPERTY
JENNIE FISK WARD
S.P.CO.
Old Road - Closed by Supervisors
GEO. W. REID
For Sheet No. 2
Note: Denotes train water boxes
To Dunsmuir
To Redding
Switchman's Shanty
Car Inspector's Building
Corral
Rolling Chute
Dust Pan
Air Tank
SACRAMENTO RIVER
Eastbound Terminal Delay Switch
M.P. 320.02
Track #17
Track #18
Track 6
Track 7
Track 8
36" Conc. Pipe 320-B
2 Battery Boxes
Match