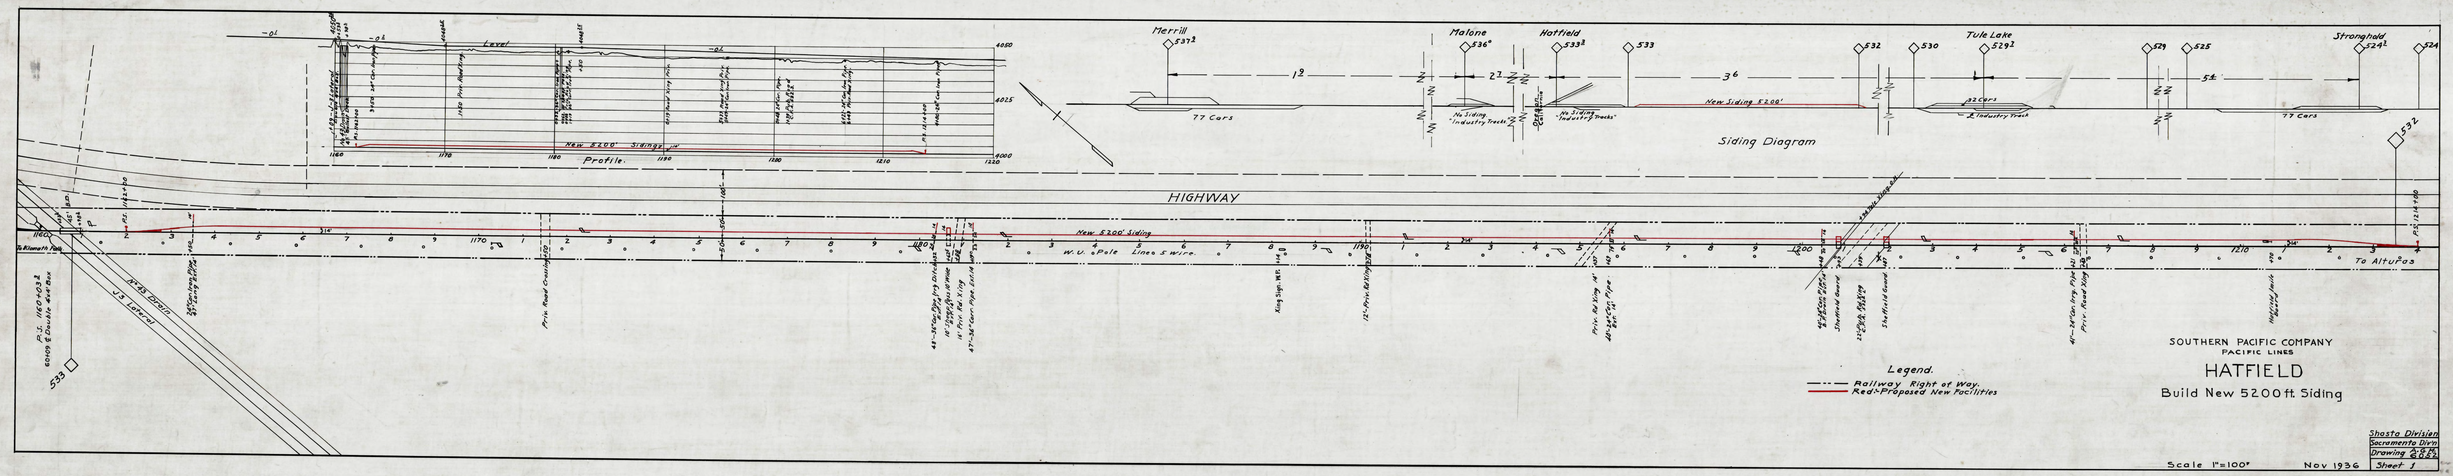

Merrill
Malone
Hatfield
Tule Lake
Stronghold
77 Cars
New Siding 5200'
Siding Diagram
Profile
HIGHWAY
New 5200' Siding
W.U. Pole Line 5 Wire
To Alturas
Legend.
Railway Right of Way.
Red-Proposed New Facilities
SOUTHERN PACIFIC COMPANY
PACIFIC LINES
HATFIELD
Build New 5200 ft. Siding
Scale 1"=100'
Nov 1936
Shasta Division
Sacramento Div'n
Drawing A-6-16 6052
Sheet 1