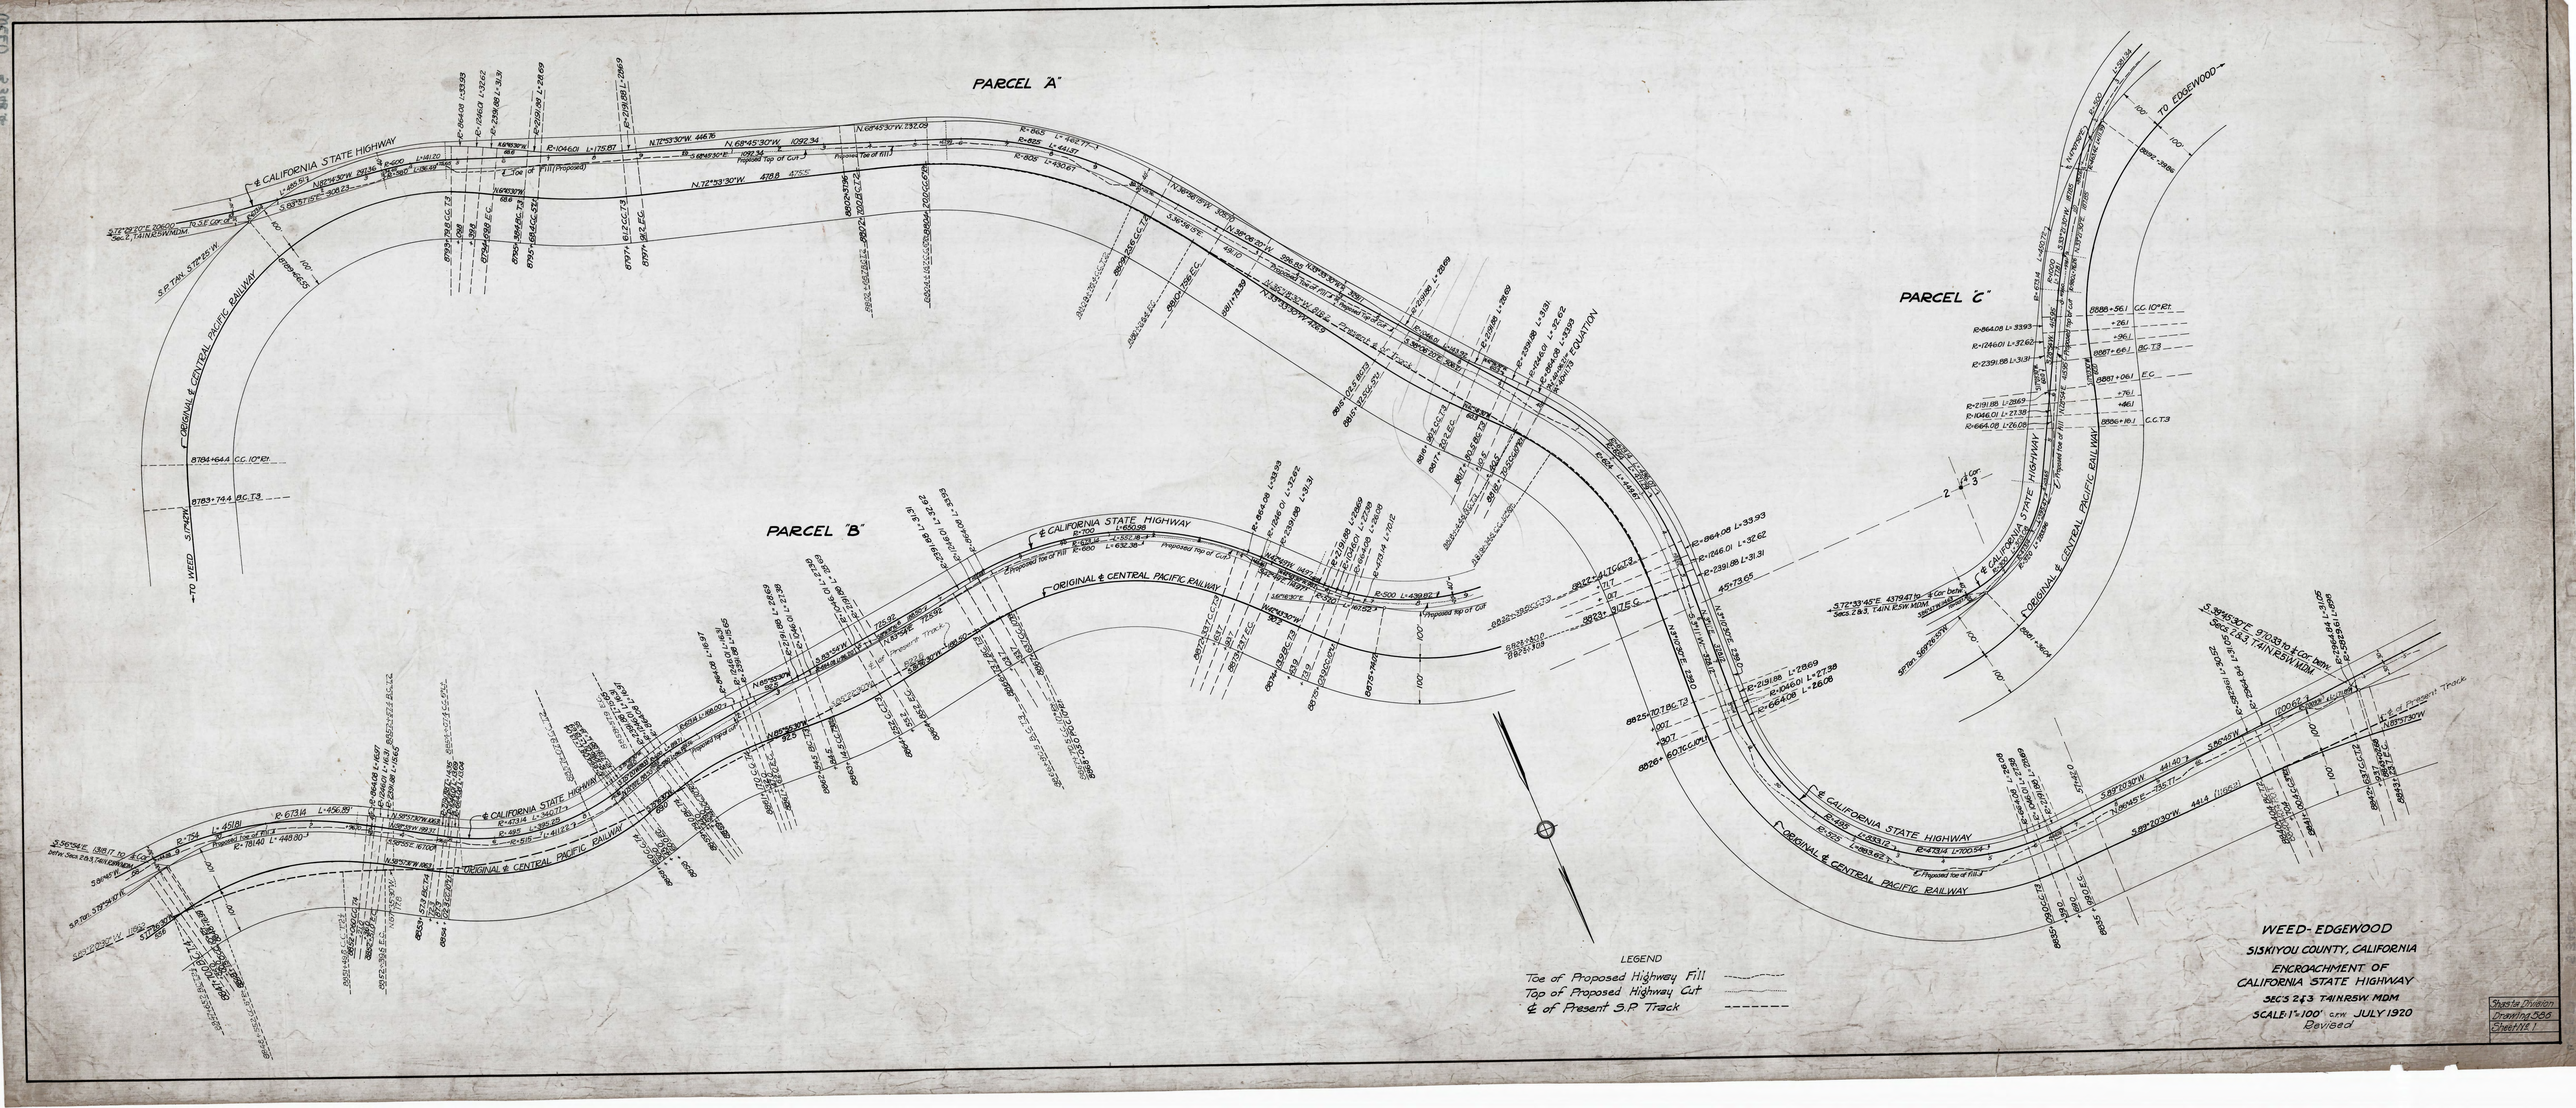
PARCEL "A"
PARCEL "B"
PARCEL "C"
℄ CALIFORNIA STATE HIGHWAY
ORIGINAL ℄ CENTRAL PACIFIC RAILWAY
℄ of Present S.P. Track
Proposed Top of Cut
Proposed Toe of Fill
TO WEED
TO EDGEWOOD
LEGEND
Toe of Proposed Highway Fill
Top of Proposed Highway Cut
℄ of Present S.P. Track
WEED - EDGEWOOD
SISKIYOU COUNTY, CALIFORNIA
ENCROACHMENT OF
CALIFORNIA STATE HIGHWAY
SEC'S 2&3 T41N R5W MDM
SCALE 1"=100' c.r.w. JULY 1920
Revised
Shasta Division
Drawing 566
Sheet No 1