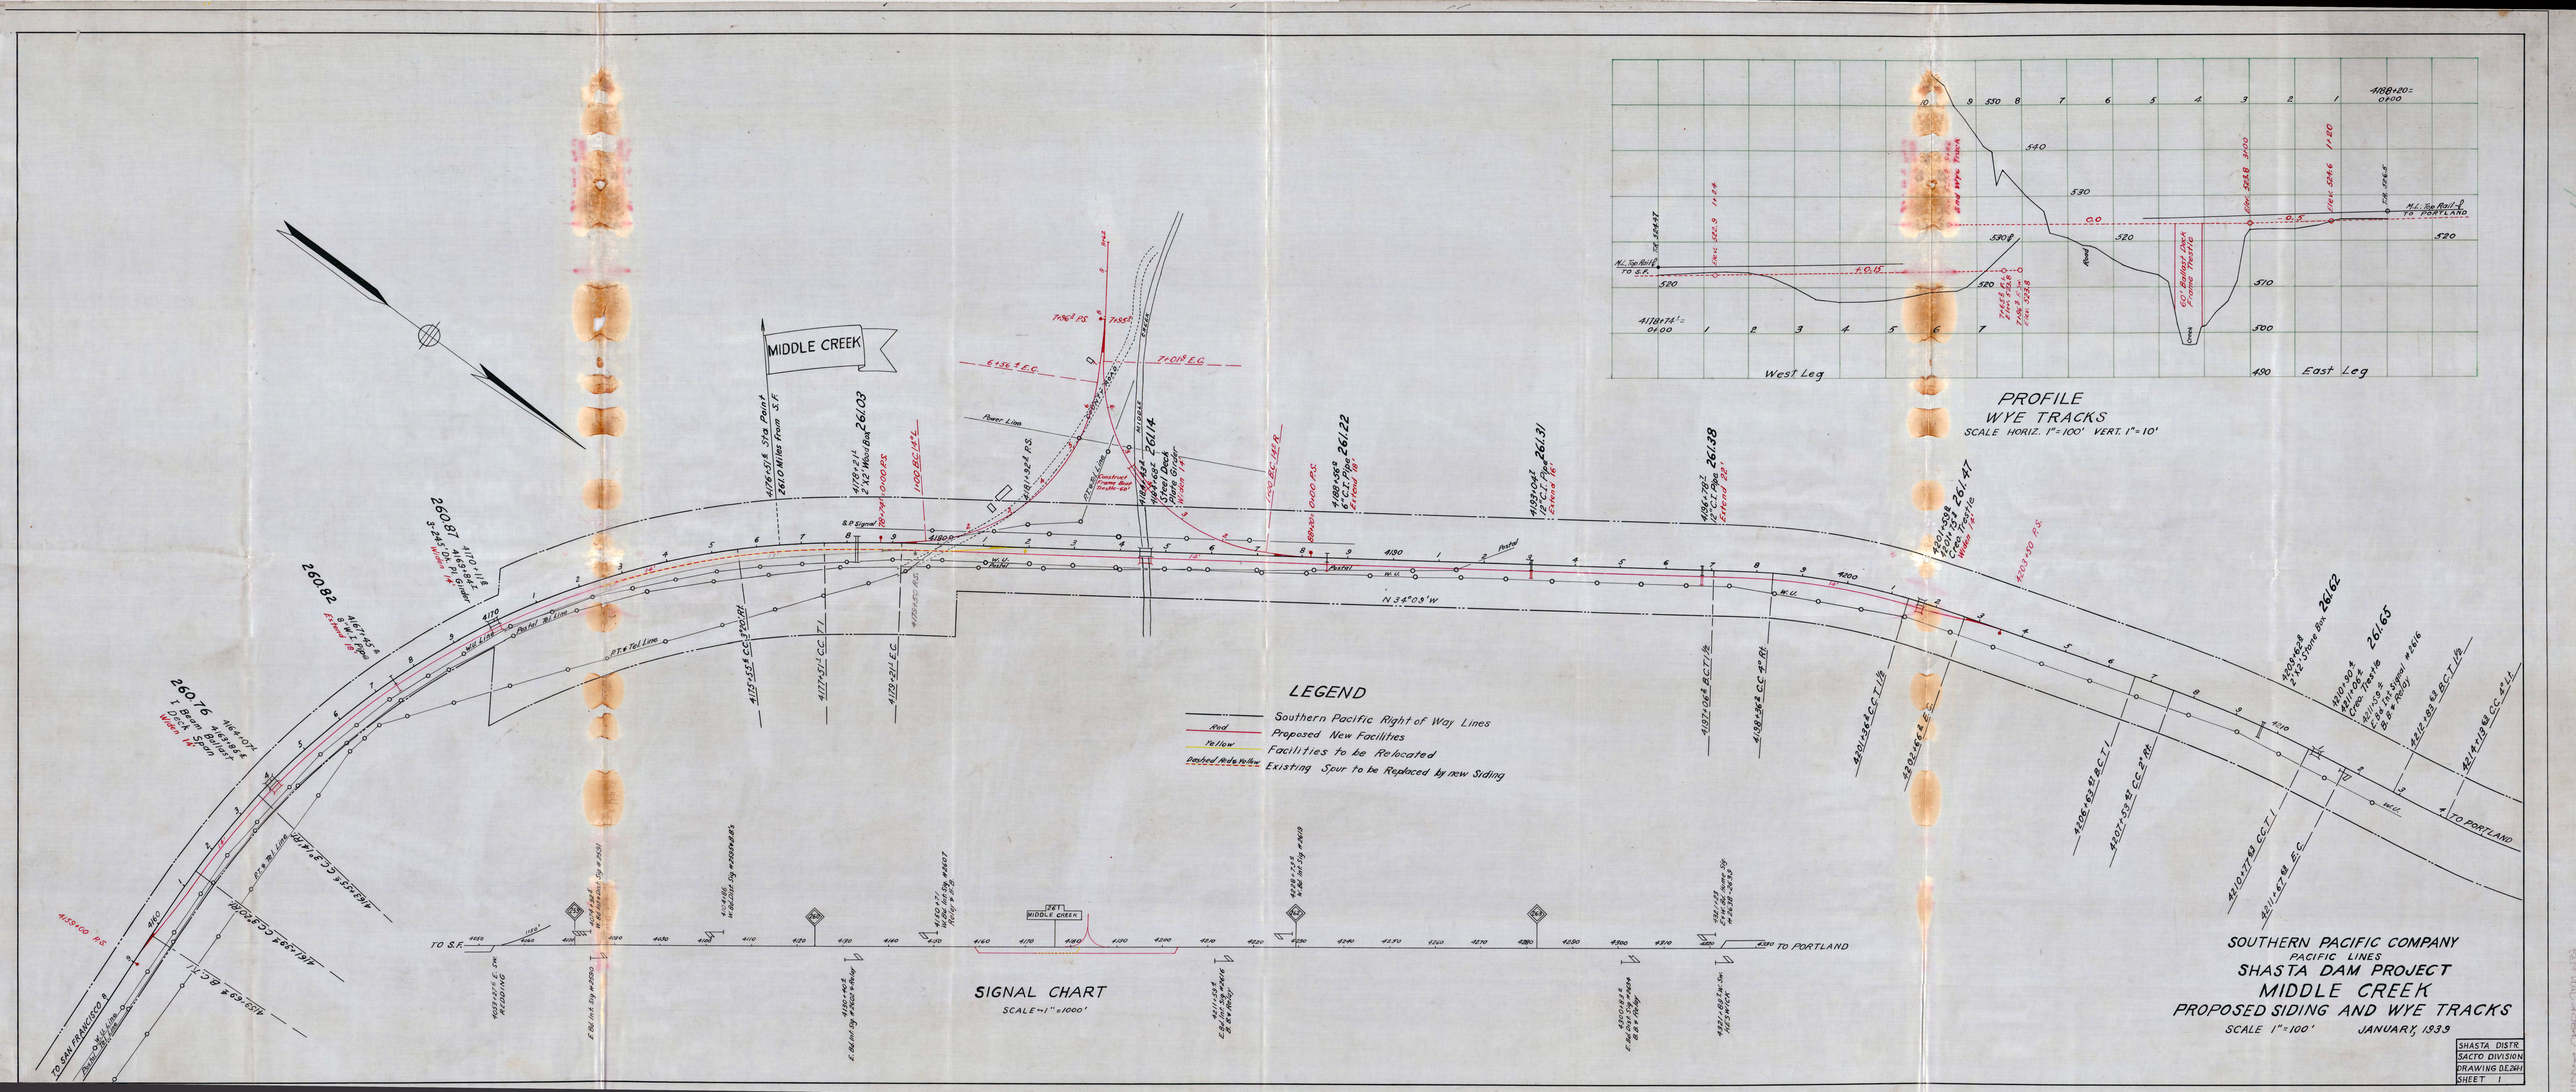
MIDDLE CREEK
TO SAN FRANCISCO
TO S.F.
TO PORTLAND
N 34°0.9' W
LEGEND
Southern Pacific Right of Way Lines
Proposed New Facilities
Facilities to be Relocated
Existing Spur to be Replaced by new Siding
SIGNAL CHART
SCALE 1"=1000'
PROFILE
WYE TRACKS
SCALE HORIZ. 1"=100' VERT. 1"=10'
West Leg
East Leg
SOUTHERN PACIFIC COMPANY
PACIFIC LINES
SHASTA DAM PROJECT
MIDDLE CREEK
PROPOSED SIDING AND WYE TRACKS
SCALE 1"=100' JANUARY, 1939
SHASTA DISTR
SACTO DIVISION
DRAWING DE2H1
SHEET 1