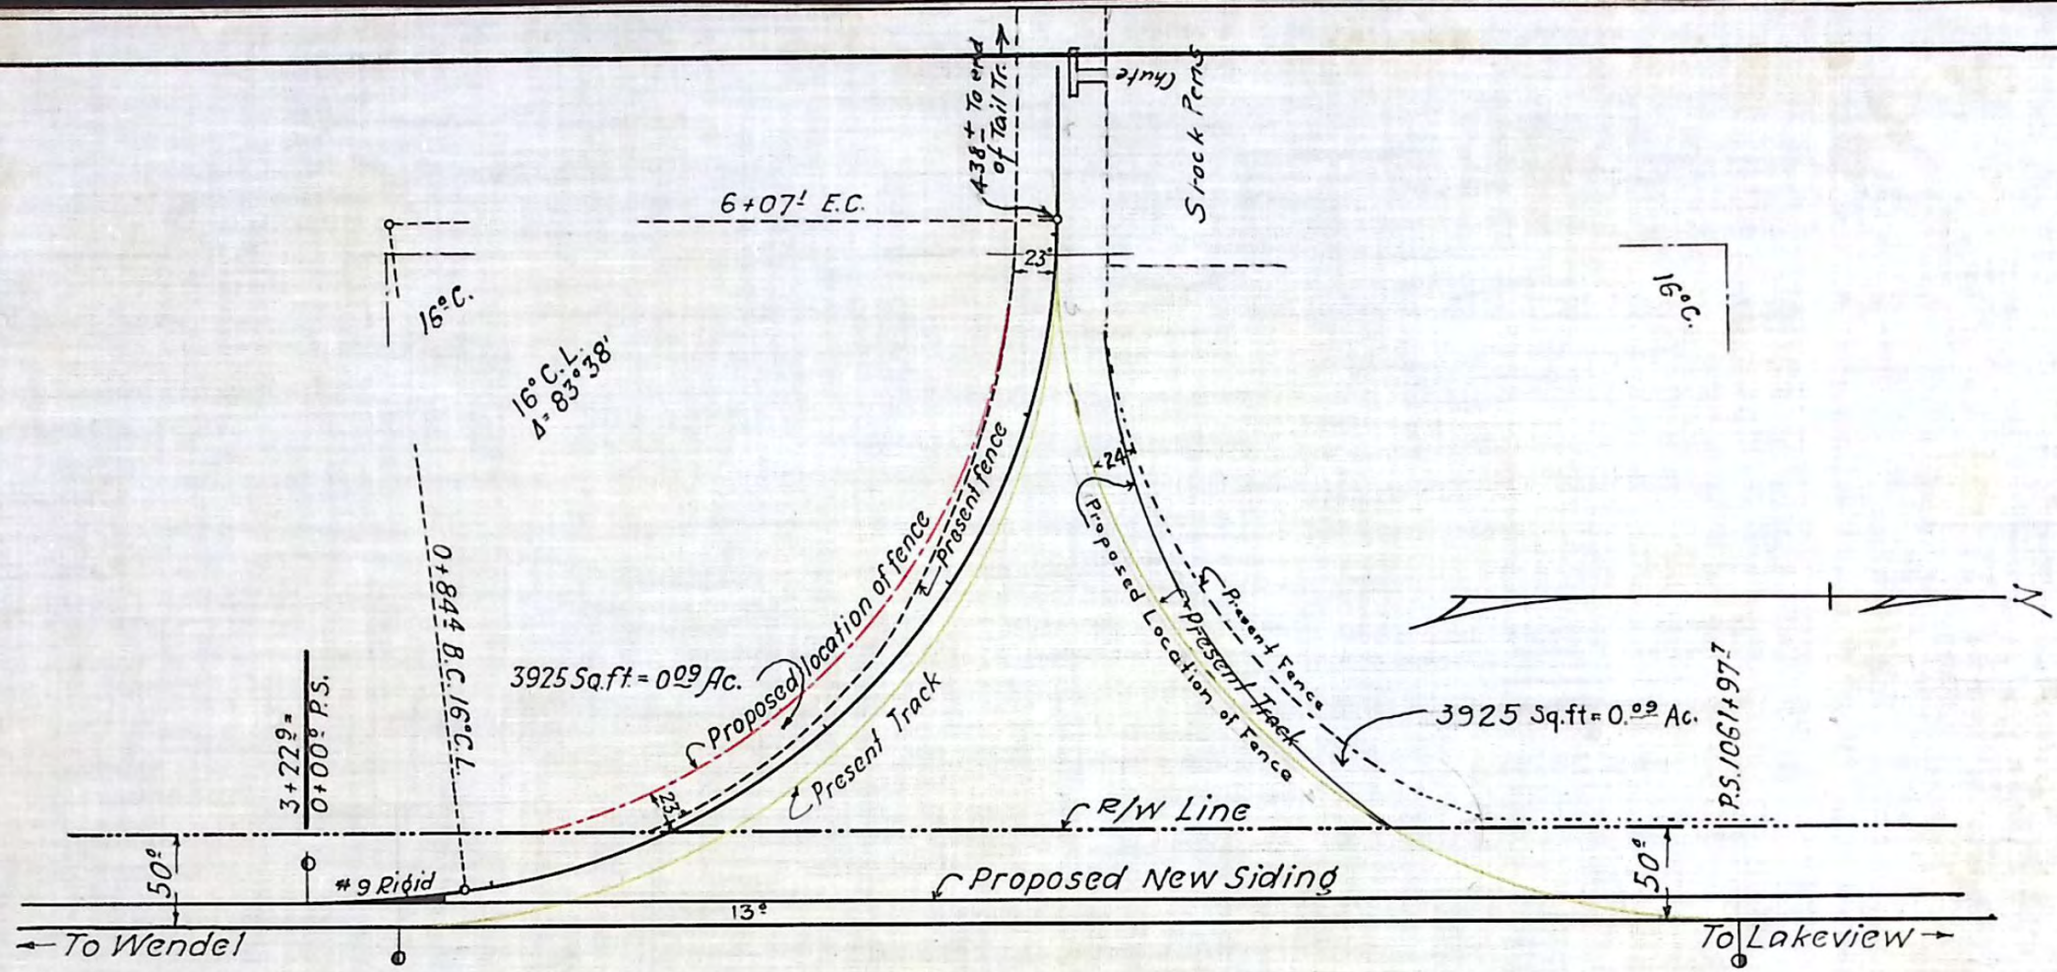

N.C.O.Ry.

Standard Gaging - Wendel to Lakeview.

Proposed Re-location of Fence - South leg of wye at

DAVIS CREEK, CALIF.

Scale: 1" = 100' May. 14, 1928.

Office of A.E. McKennett, Const. Divn. Engineer at

Alturas, Calif.

T.H.W.