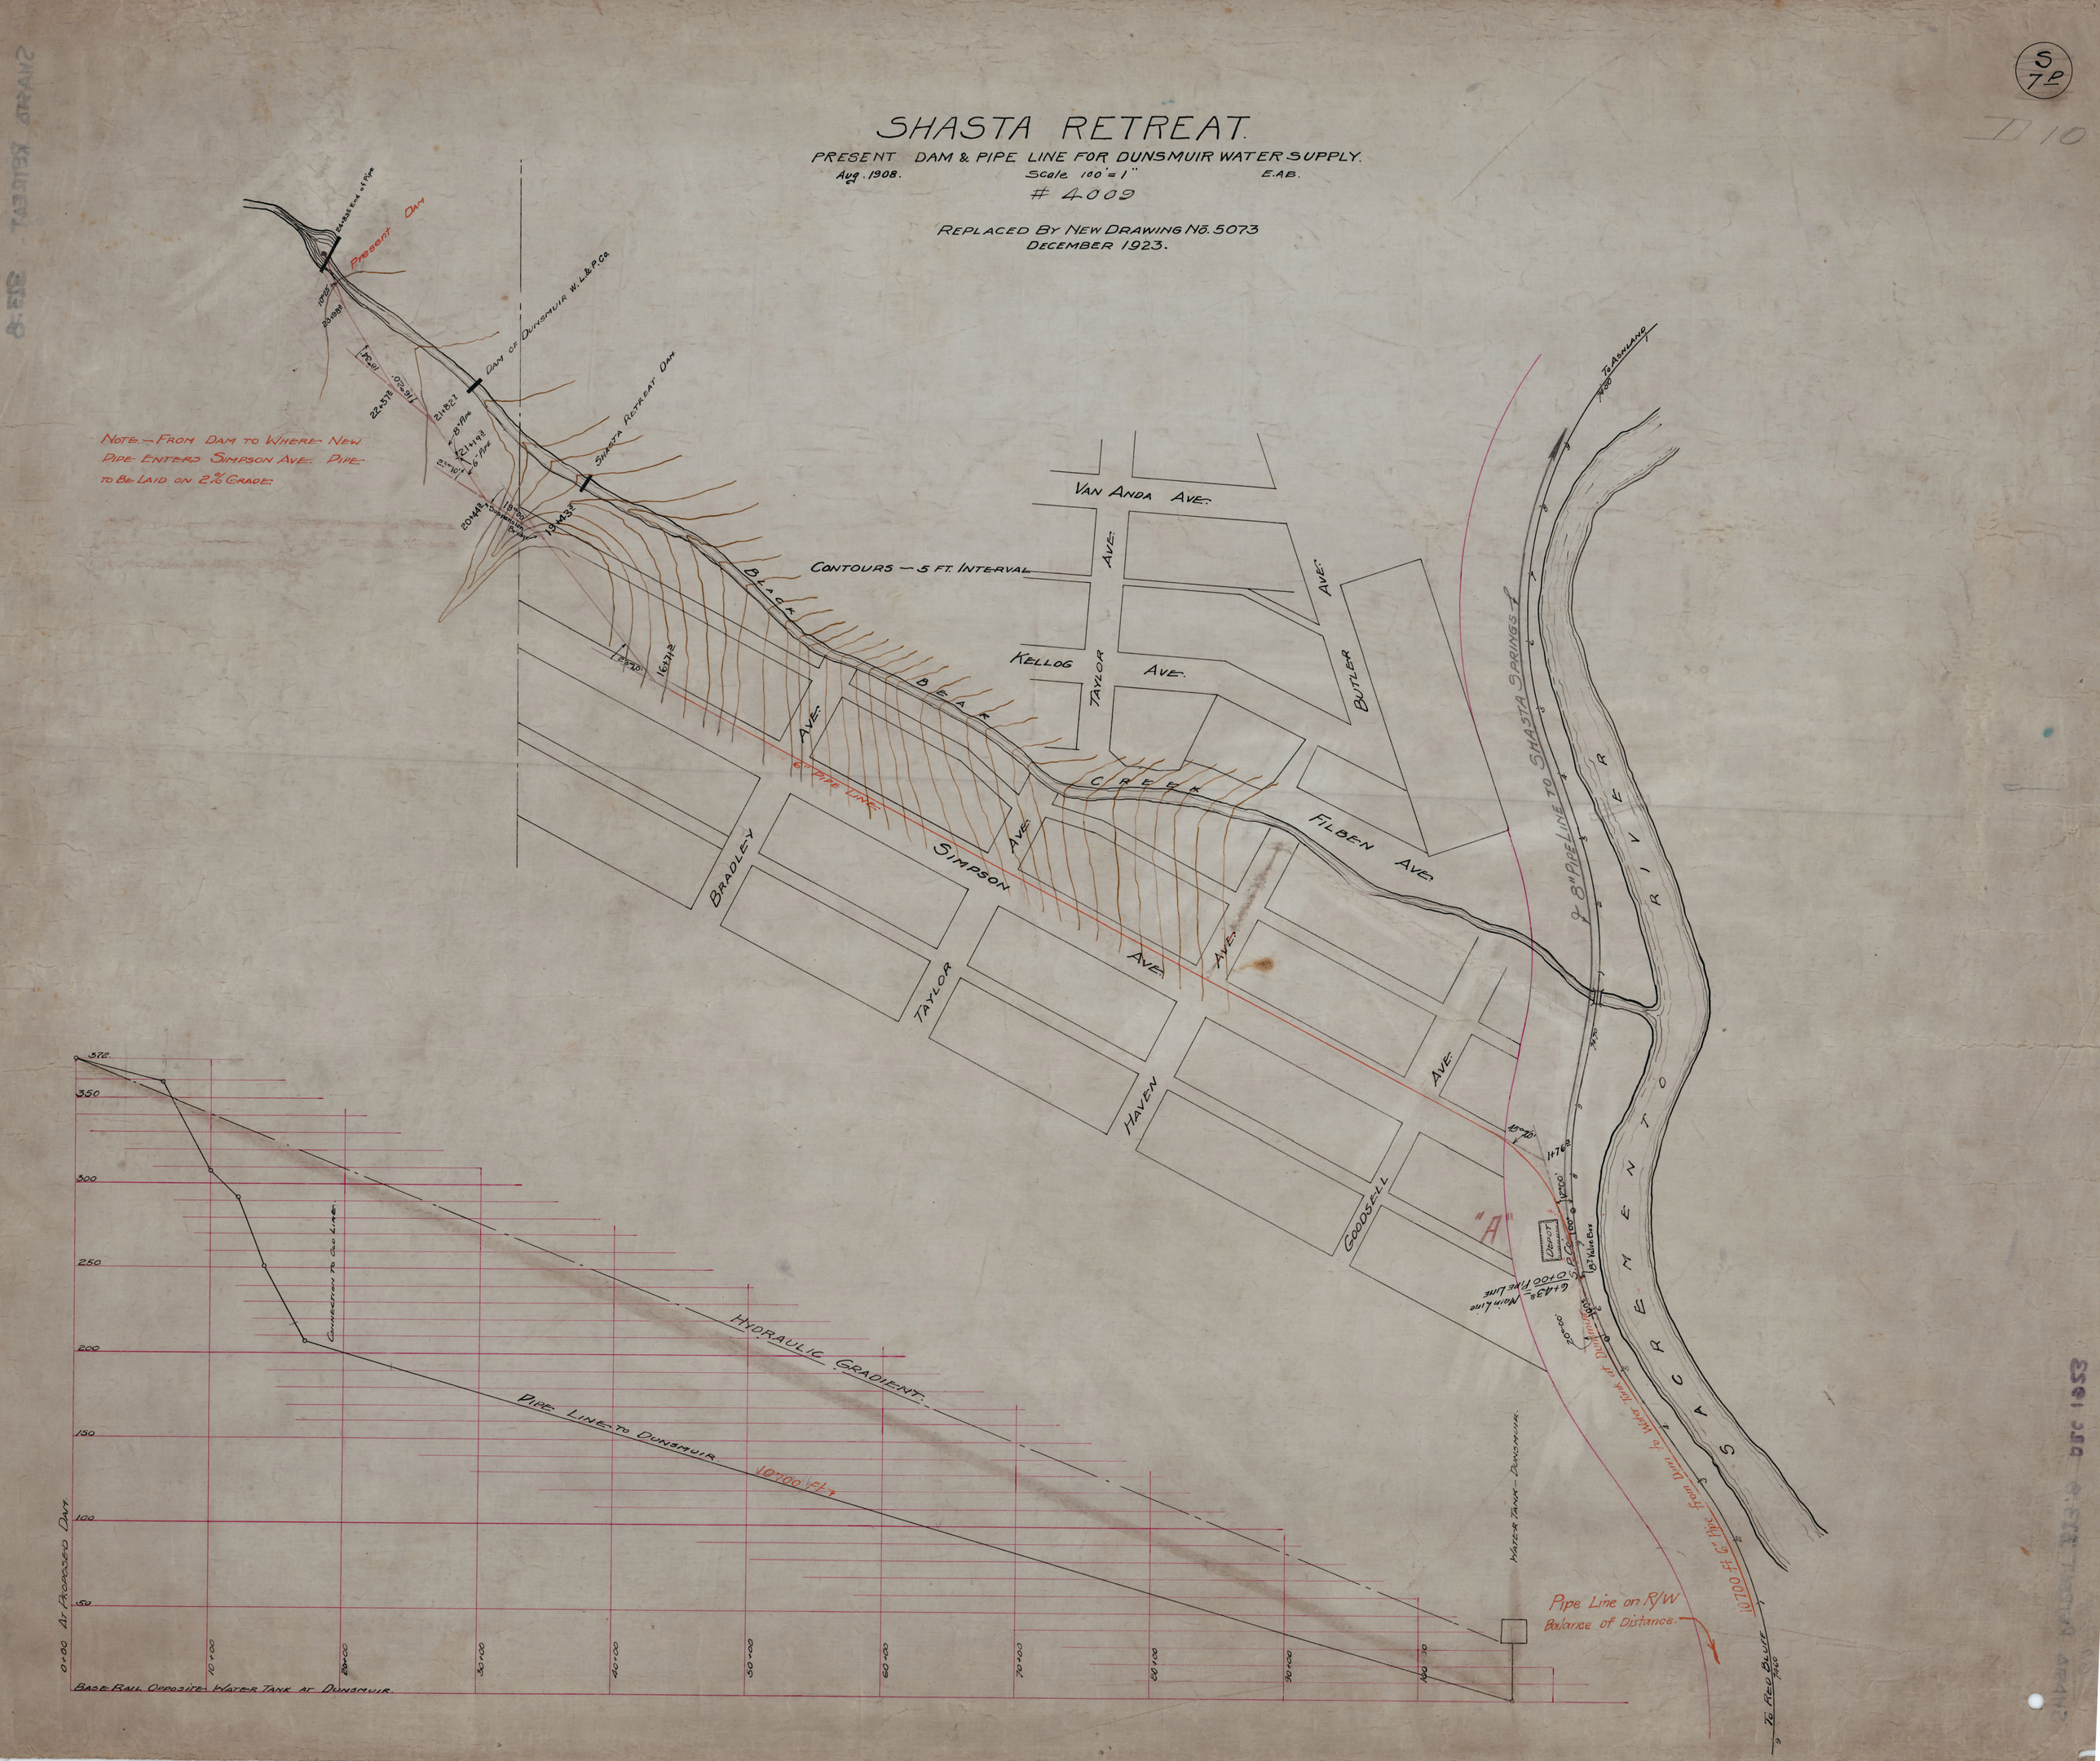

SHASTA RETREAT.
PRESENT DAM & PIPE LINE FOR DUNSMUIR WATER SUPPLY.
Aug. 1908.
Scale 100' = 1"
E.A.B.
4009
REPLACED BY NEW DRAWING No. 5073
DECEMBER 1923.
S 7P
D 10
Present Dam
Dam of Dunsmuir W. L. & P. Co.
Shasta Retreat Dam
Note.—From Dam to Where New Pipe Enters Simpson Ave. Pipe to Be Laid on 2% Grade.
Contours — 5 Ft. Interval
Van Anda Ave.
Kellog Ave.
Taylor Ave.
Butler Ave.
Black Bear Creek
Bradley Ave.
Simpson Ave.
Taylor Ave.
Haven Ave.
Goodsell Ave.
Filben Ave.
6" Pipe Line
To Ashland
8" Pipe Line to Shasta Springs
Sacramento River
"A"
Depot
Water Tank - Dunsmuir
Pipe Line on R/W Balance of Distance.
10700 Ft. 6" Pipe from Dam to Water Tank at Dunsmuir
To Red Bluff
Hydraulic Gradient.
Pipe Line to Dunsmuir.
10700 Ft.
Connection to Old Line
Base Rail Opposite Water Tank at Dunsmuir.
0+00 At Proposed Dam
10+00
20+00
30+00
40+00
50+00
60+00
70+00
80+00
90+00
100+00
372
350
300
250
200
150
100
50