SHASTA DISTR.

SACTO. DIV'N
A.G.M.
DRAWING 6650
SHEET NO. 1

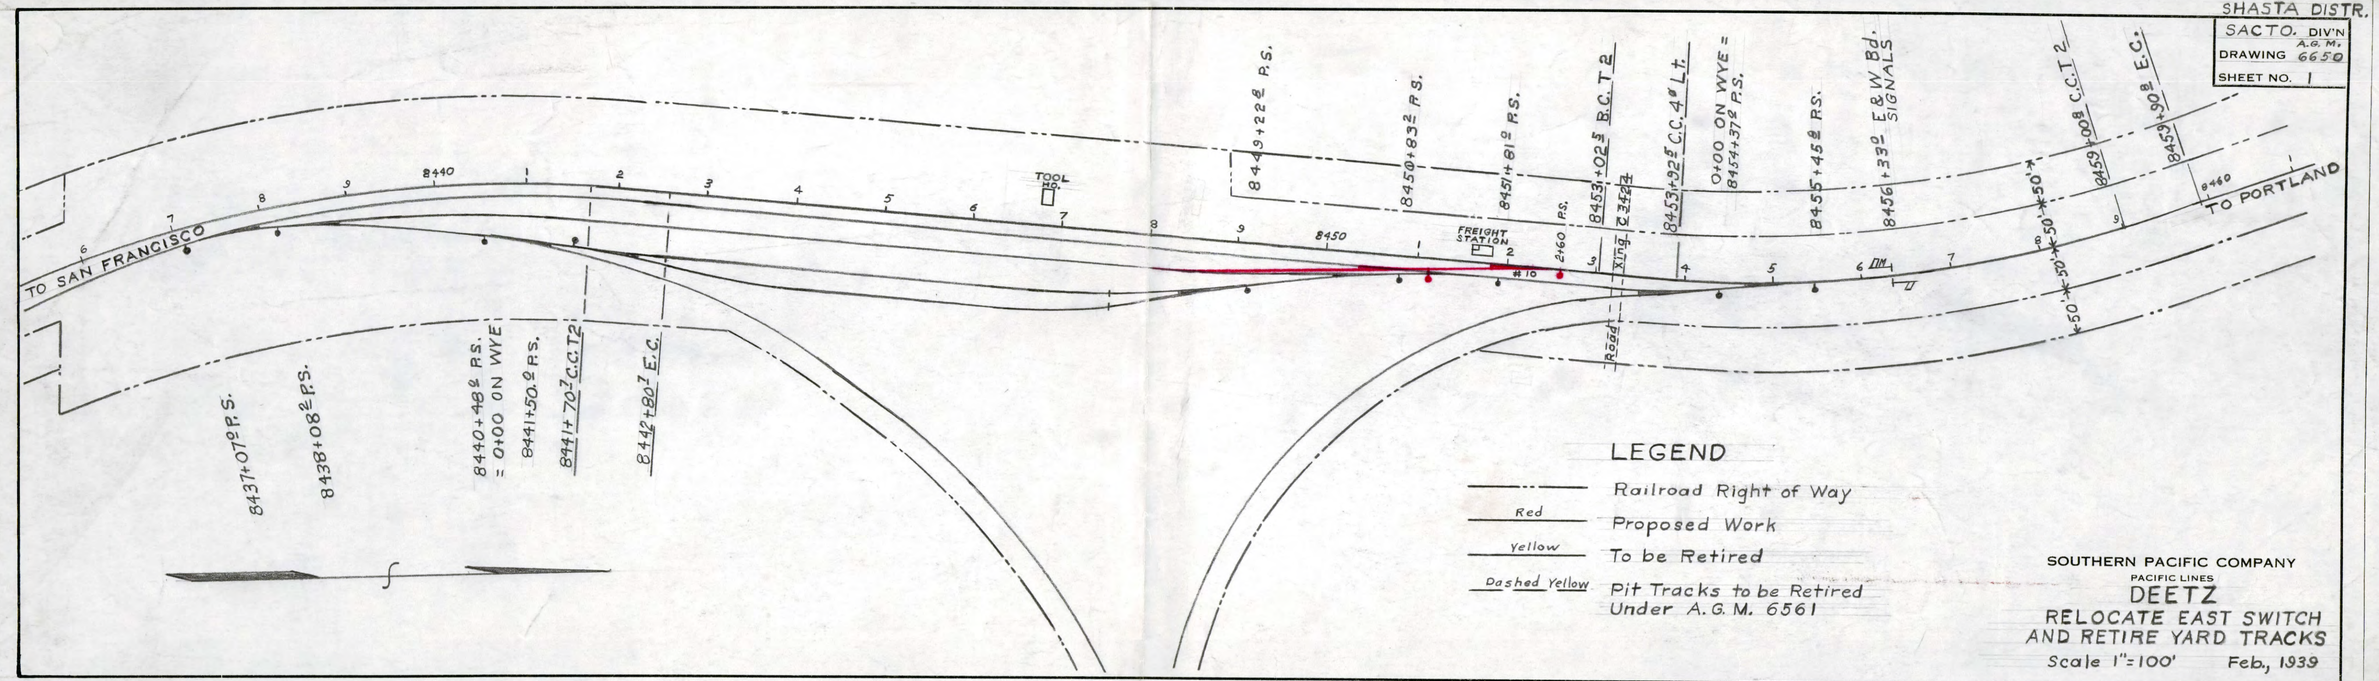

LEGEND

———	Railroad Right of Way
Red ———	Proposed Work
Yellow ———	To be Retired
Dashed Yellow ———	Pit Tracks to be Retired Under A.G.M. 6561

SOUTHERN PACIFIC COMPANY
PACIFIC LINES

DEETZ

RELOCATE EAST SWITCH AND RETIRE YARD TRACKS

Scale 1"=100' Feb, 1939

DRAWER