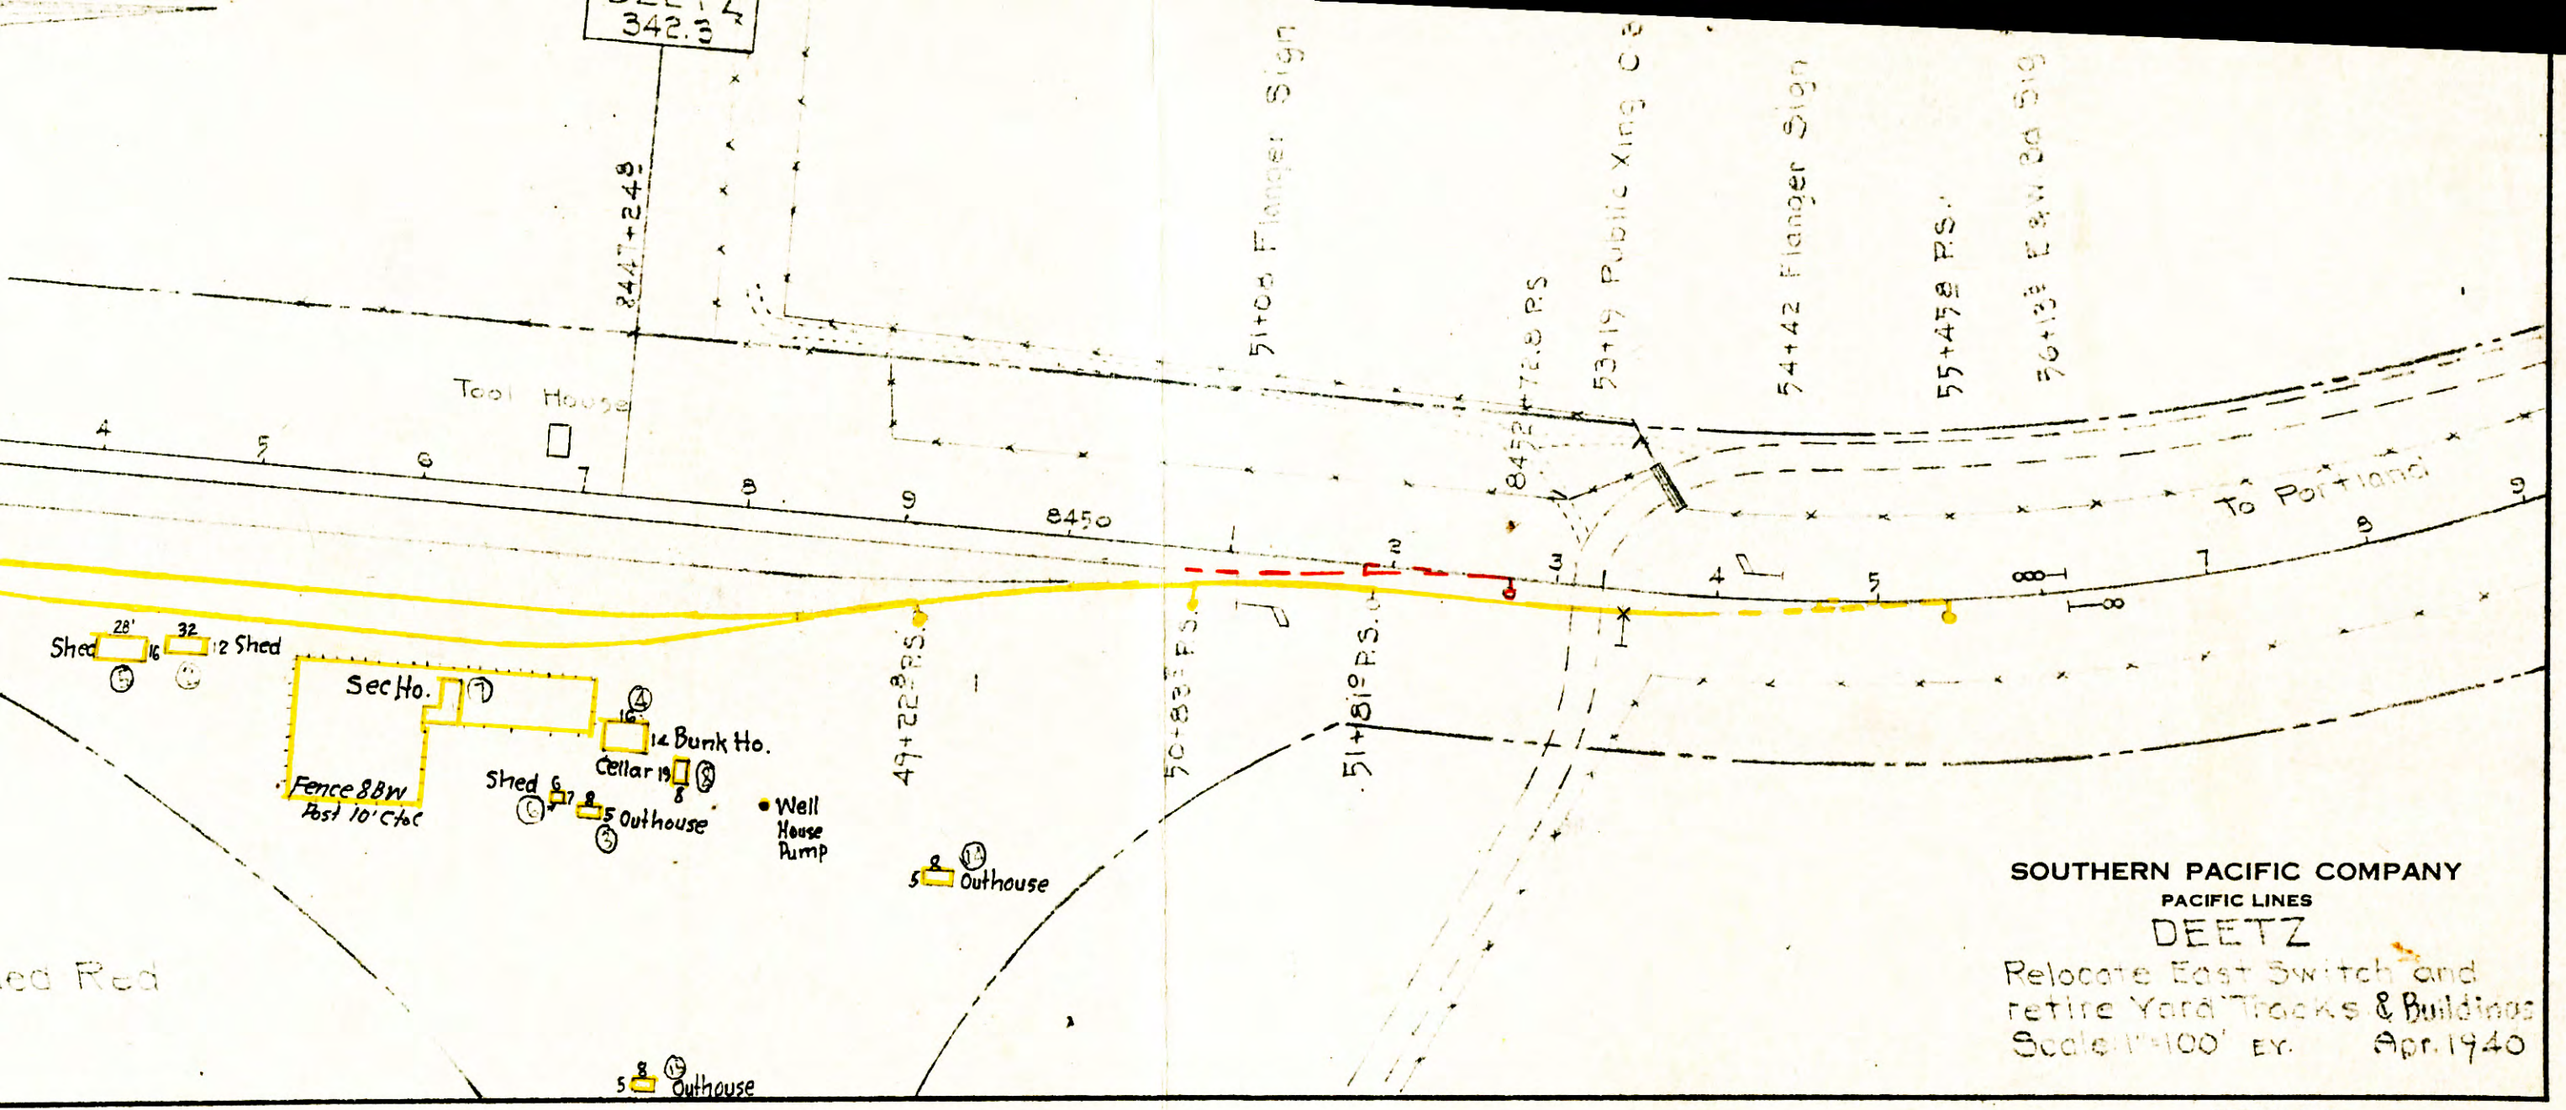
342.3
244+24.8
Tool House
4
5
6
7
8
9
e450
Shed
28'
32
16
12 Shed
Sec Ho.
16
14 Bunk Ho.
Cellar 19
8
Fence 88W
Post 10' C to C
Shed 6
7
8
5 Outhouse
Well
House
Pump
49+22.8 P.S.
5 8
Outhouse
5 8
Outhouse
ed Red
50+83.2 P.S.
51+18.0 P.S.
51+61 Flanger Sign
53+19 Public Xing Cs
54+42 Flanger Sign
55+47.8 P.S.
76+13.8 E.B.W. Sig
To Portland
SOUTHERN PACIFIC COMPANY
PACIFIC LINES
DEETZ
Relocate East Switch and
retire Yard Tracks & Buildings
Scale 1"=100' E.Y.
Apr. 1940

DRAWER