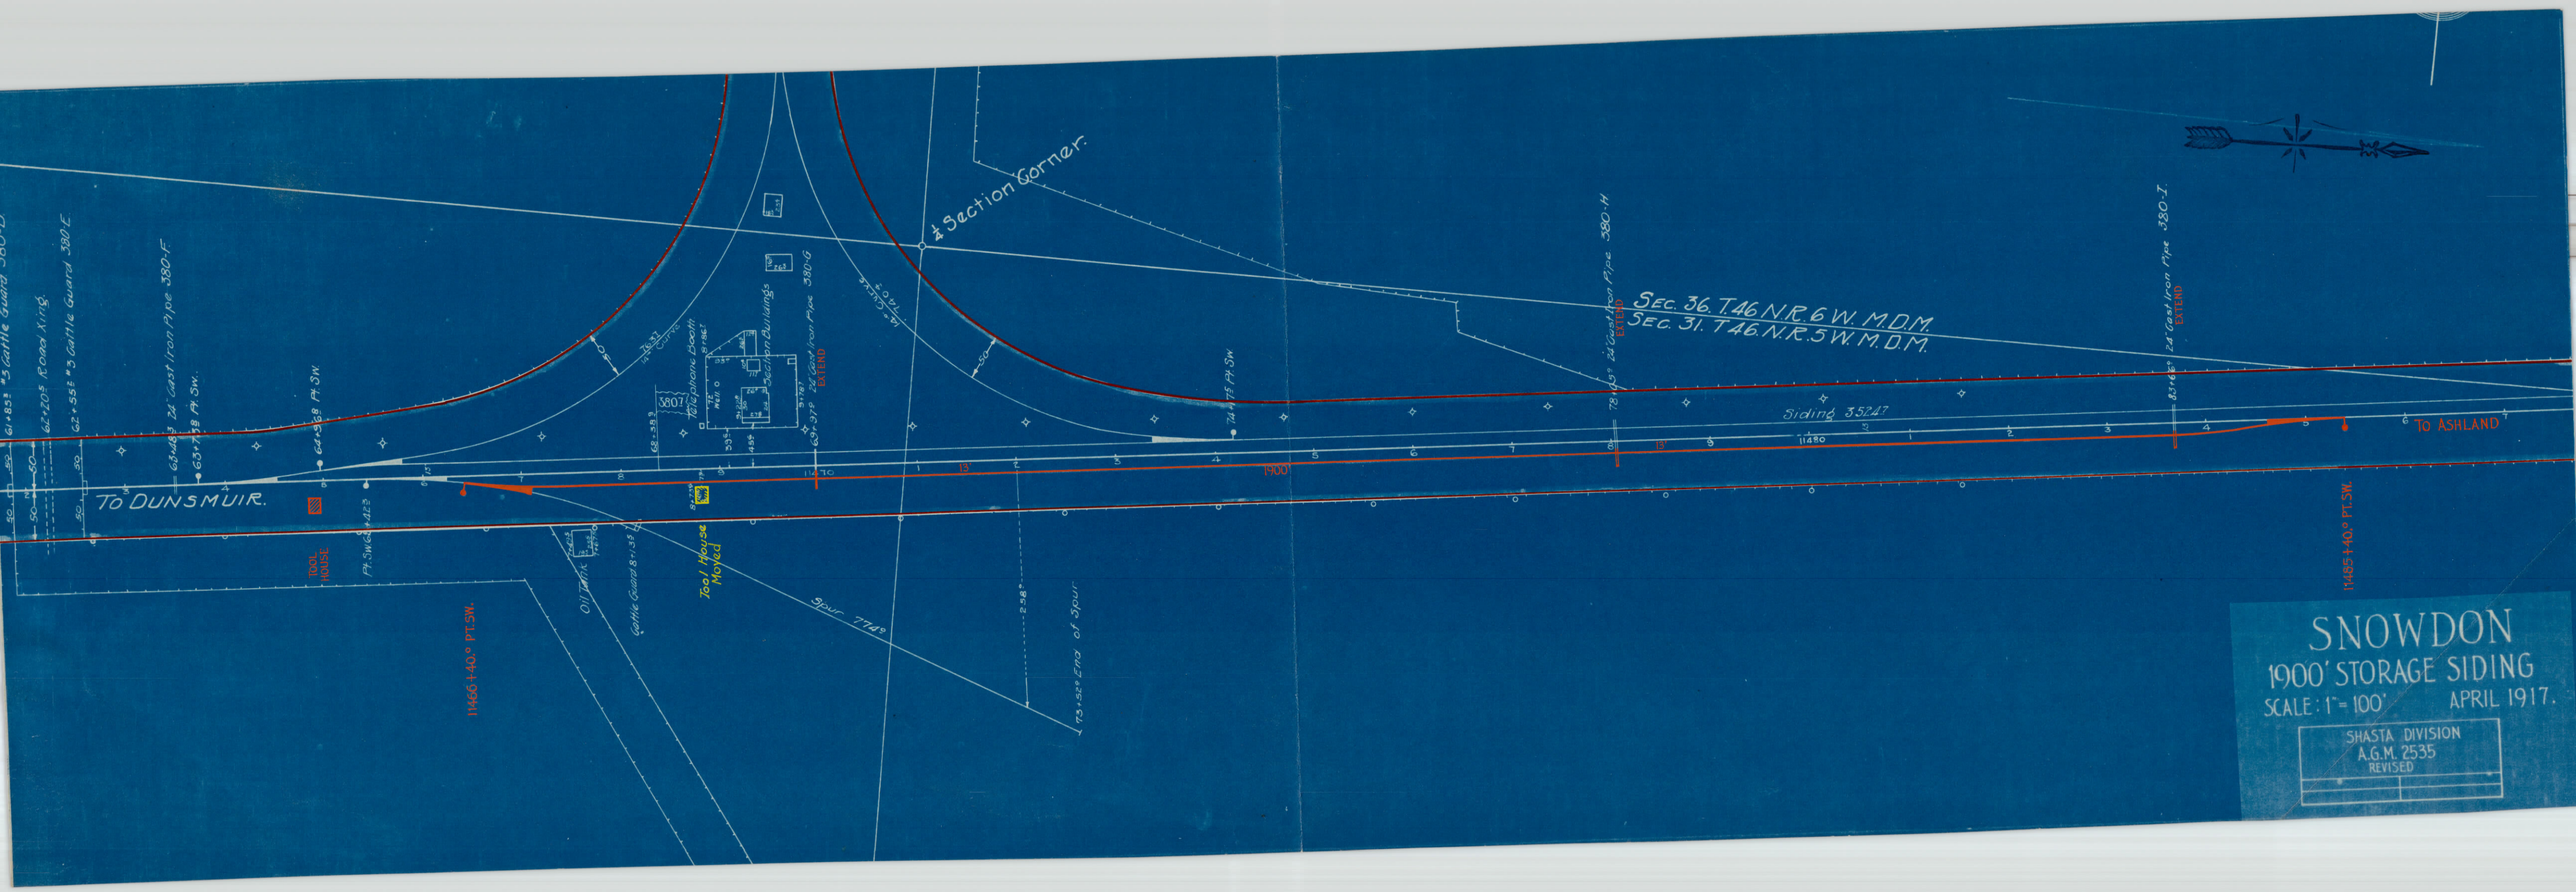

SNOWDON
1900' STORAGE SIDING
SCALE: 1" = 100'
APRIL 1917.
SHASTA DIVISION
A.G.M. 2535
REVISED
TO DUNSMUIR.
TO ASHLAND
Siding 3524
Spur 774
Tool House Moved
Section Corner
Sec. 36. T.46 N.R.6 W. M.D.M.
Sec. 31. T.46 N.R.5 W. M.D.M.