PORTLAND AREA

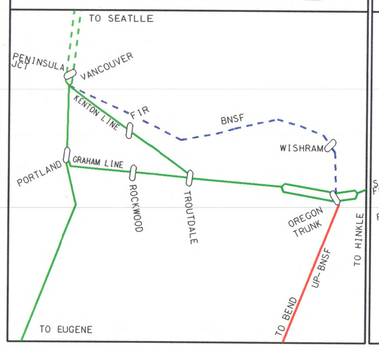

OAKLAND AREA

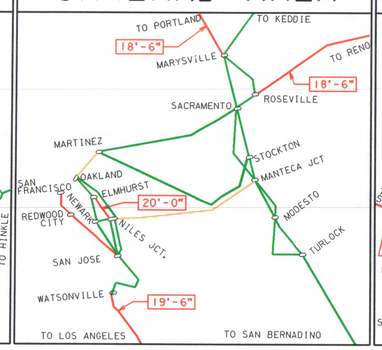

LOS ANGELES AREA

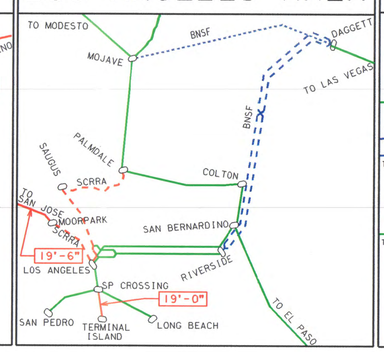

TWIN CITIES AREA

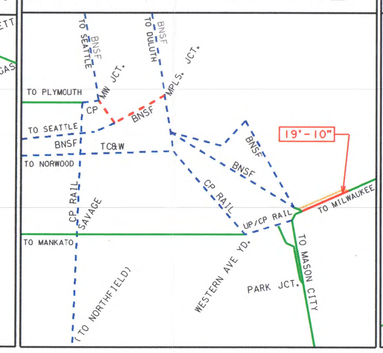

SAN ANTONIO AREA

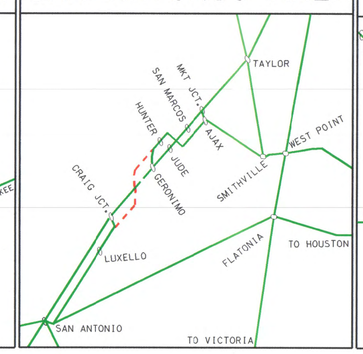

FT. WORTH AREA

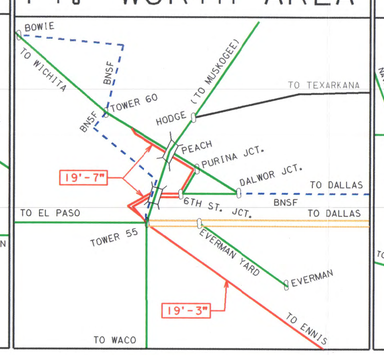

HOUSTON AREA

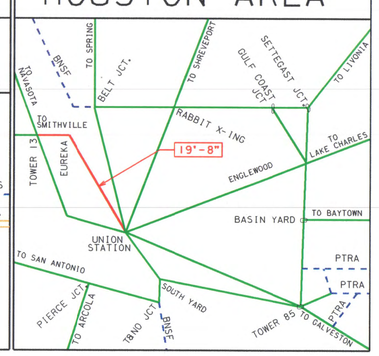

CHICAGO AREA

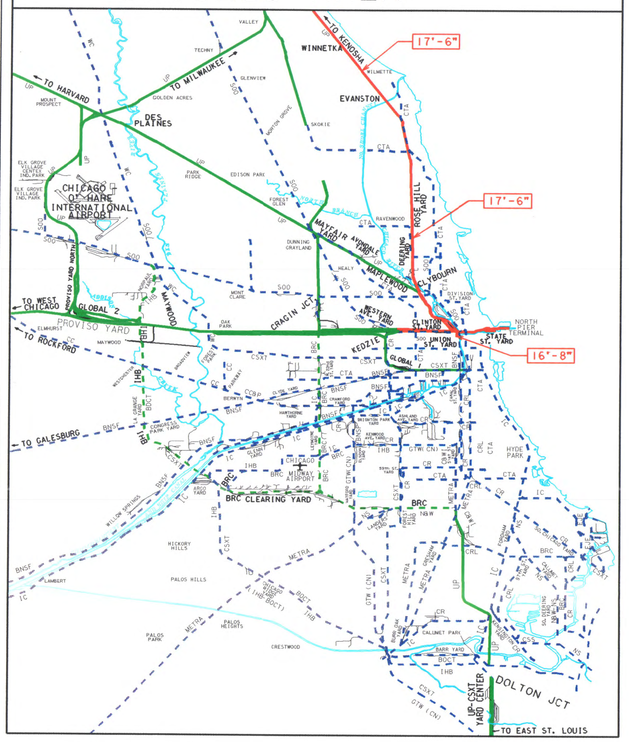

ST. LOUIS AREA

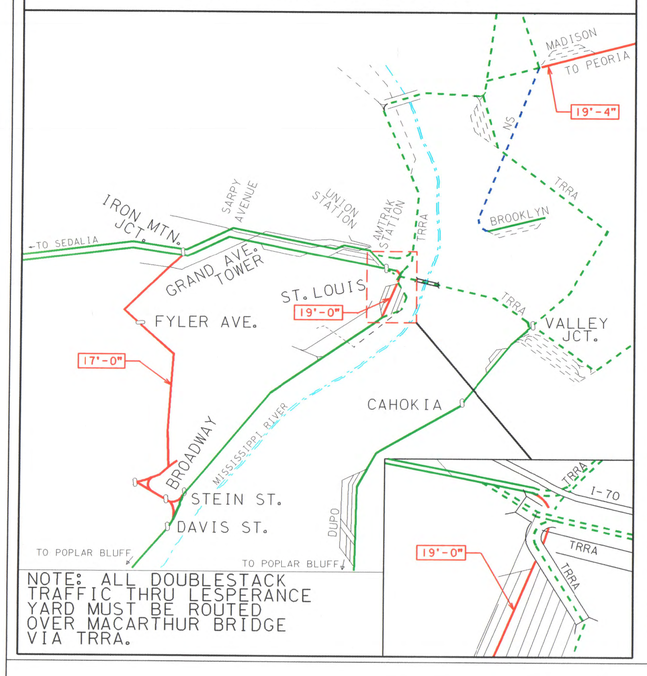

NOTE: ALL DOUBLESTACK TRAFFIC THRU LESPERANCE YARD MUST BE ROUTED OVER MACARTHUR BRIDGE VIA TRRA.

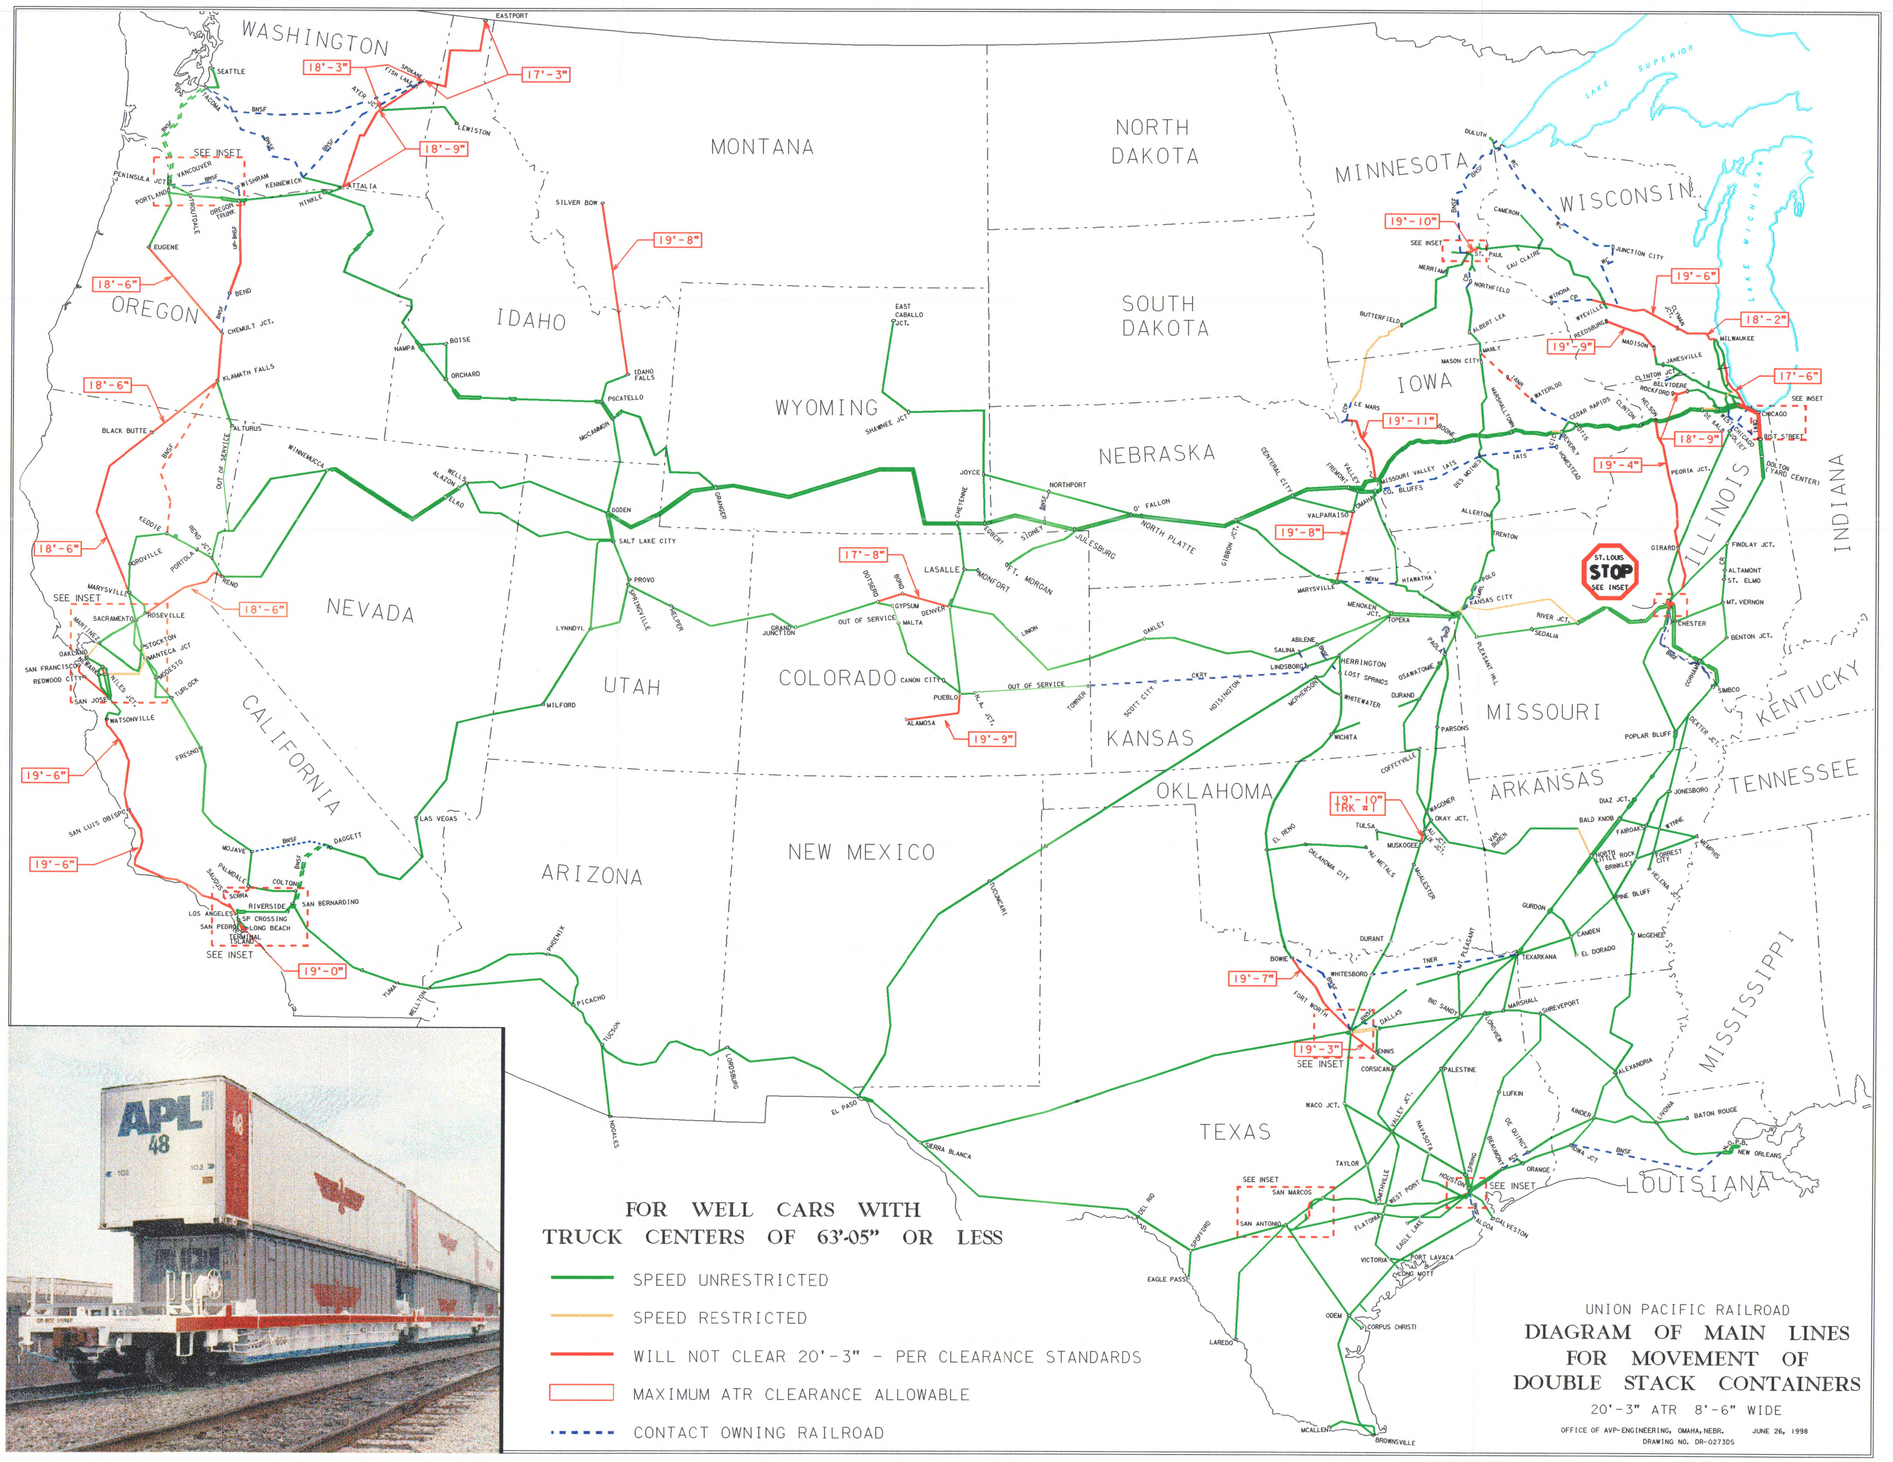

FOR WELL CARS WITH TRUCK CENTERS OF 63'-05" OR LESS

- SPEED UNRESTRICTED
- SPEED RESTRICTED
- WILL NOT CLEAR 20'-3" - PER CLEARANCE STANDARDS
- MAXIMUM ATR CLEARANCE ALLOWABLE
- CONTACT OWNING RAILROAD

UNION PACIFIC RAILROAD

DIAGRAM OF MAIN LINES FOR MOVEMENT OF DOUBLE STACK CONTAINERS

20'-3" ATR 8'-6" WIDE

OFFICE OF AVP-ENGINEERING, OMAHA, NEBR. JUNE 26, 1998

DRAWING NO. OR-0273DS