EDGEWOOD

SISKIYOU COUNTY ~ CALIFORNIA

SECTION 28 T42N R5W MDB&M

Scale 1"=100'   March 22, 1913.

Map & Survey - F.H.D

Deed. Nº 775 Nov. 16, 1886. Sam. Jackson to C.P.R.R. Co. 50' R. of W. (25' on each side of R.R.c.l.) from the S line of the NW ¼ of Sec. 28 T42N R5W. MDM. NW'ly & W'ly to a pt. 200' E of c.l. of Co. Road leading from Butteville to Yreka a dist. of 710' ± Area 0⁹/₁₀ Acs ±
Also:- A strip in S½ of NW¼ of Sec. 28, having a width of of 50' on N & 100' on S side R.R.C.L. from a pt 200' E of C.L. of Co. Road. W'ly. 200' ± to c.l. of said Co. Road, dist. of 200'. Cont. 0⁷/₁₀ Acs. ± No Cond.

Quitcl. Deed: Nº 784 Dec. 1, 1886. Sam Jackson to C.P.R.R. Co. All his right, title, and interest to tract of land in SE ¼ of NW¼ of Sec. 28 T42N R5W lying S from RR c.l., and extending to the middle line running East and West of said Sec. 28. No Cond.

Quitcl. Deed: Nº 785 Dec. 16, 1886. Sam Jackson to C.P.R.R. Co. Tract of land in NW¼ of SE¼ of Sec. 28 T42N R5W M.D.M. and described as follows: Commencing at Sta. 9017+02 of RR c.l. and running thence S and parallel to and distant 50' E from the N & S middle line of said Sec. 28. for a distance of 308'; thence at rt. ang. W 50' to said middle line of said Sec. 28. thence N along said middle line, for a distance of 352' to Sta. 9017+71 of R.R. c.l. thence S.E'ly along said R.R. c.l. to place of beg. Area 0³⁶/₁₀₀ Acs ±. Reserving use of irrigating ditch for himself, running thro' S.E. cor. of Sec. 28.

Deed:- Nº 777 Nov 22, 1886. Sam Jackson to C.P.R.R. Co. Same portion of Sta. Gds. (same description) as abst. in Quitcl. Deed 773. Conds: For R.R purposes only. Also all his interest in a strip of land 25' wide and lying between the lands hereby conveyed and the R of W heretofore conveyed by him. Also all his interest in E ½ of the Slough Road W of said land.

Quitcl. Deed: Nº 773. Nov. 20, 1886. Joseph Cavanaugh to C.P.R.R. Co. Portions of Sta. Grounds in Sec. 28. T42N R5W. M.D.M. described as follows:- Comm. at a pt. on the NE'ly bdy. line of the Co. Road (known as slough road, near the town of Butteville) dist. 50' N'ly at rt. ang. from R.R. c.l. and running thence along sd. b'dy line of said Co. Road N'W'ly 110' to a pt. dist. 150' at rt. ang. N'ly from said R.R. c.l. thence E'ly and parallel to said R.R. c.l. 675'. thence S W'ly along radius of curve 100' to a pt. 50' NE'ly at rt. ang. from R.R. c.l. thence W'ly. and parallel with R.R. c.l. 570' to place of beg. Area 1⁴³/₁₀₀ Acres ±
Also:- Comm. at a pt. on NE'ly b'dy line of said Co. Road. dist. 50' at rt. ang. S'ly. from R.R. c.l. and running thence along said bdry. line of said Co. Road S.E'ly 160' to a pt. dist. 200' at rt ang. S'ly from R.R. c.l. thence E'ly and parallel with said R.R. c.l. thence W'ly and parallel with said R.R. c.l. 355' thence N E'ly along radius of curve 150' to a pt. 50' at rt. ang. SW'ly from R.R. c.l. thence W'ly and parallel with said center line 478' to place of beg. Area 1⁴⁰/₁₀₀ Acres ±.
Conditions:- For RR purposes only.

Deed:- Nº 774. Nov. 20, 1886. J. Cavanaugh to C.P.R.R. Co. Portions of Sta. Grounds in Sec. 28 T42N R5W. M.D.M. described as follows:- Comm. at a pt. on the NE'ly bdy. line of the County Road (known as the Slough Road near the town of Buttville.) dist. 50' N'ly at rt ang. from R.R. c.l. and running along said b'dy line of said Co. Road N W'ly 110' to a pt. dist. 150' at rt. ang. N'ly from R.R. c.l. thence SW'ly(?) and parallel with said R.R. c.l. 540' thence at rt. ang. SE'ly(?) 100' to a pt. dist. 50' at rt. ang. N'Wly(?) from R.R. c.l. thence at rt ang. NE'ly(?) and parallel with R.R. c.l. 585' to place of beg. Area 1²⁸/₁₀₀ Acs. ±
Also:- Comm. at a pt. on the NE'ly b'dy line of said Co. Road dist. 50' at rt ang. S'ly from R.R. c.l. and running thence along said bdry. line of said Co Road S.E'ly 160' to a pt. dist. 200' at rt. ang. S'ly. from R.R. c.l. thence SW'ly and parallel with said R.R. c.l. 658' thence at rt. ang. N'W'ly. 150' to a pt. dist 50' at rt. ang. Sly. from R.R. c.l. thence at rt. ang. NE'ly. and parallel with R.R. c.l. 620' to the place of beginning. Area. 2¼ Acs. ± Save and except so much of said land as may be embraced in said Co. Road however it is the intention of the first party to convey his full interest in said Co. Road.
Conditions:- For R.R. purposes only.

Deed:- Nº 770. Nov. 5, 1886. Joseph Cavanaugh to C.P.R.R. Co. 100' R of W (50' on each side of R.R.c.l.) thro' W½ of Sec. 28 T42N R5W M.D.M. a dist. of 2750' ± and containing an area of 6³/₁₀ Acs ± as finally located in Oct. 1886.
Conditions:- R.R. Co. to provide culverts, at the Xings of all irrigating ditches, and build farm Xing, when required.

Contract:- Nº 772. Nov. 5, 1886. Joseph Cavanaugh to C.P.R.R. Co. All his right, title and interest to such land in Sec 28 T42N R5W MDM. as may be required for Station purposes not exceed. in width, 150' on each side of R of W already granted and a length of 2000 feet.

Quitcl. Deed:- Nº 783 Nov. 30, 1886. Joseph Cavanaugh to C.P.R.R. Co. All his right, title and interest in tract of land 400' N and S and 516' E and W lying in the NEᵑ most portion of the SE ¼ of Sec 28 T42N R5W. M.D.M. and containing an area of 4⁷⁴/₁₀₀ Acs ±
Conditions:- For R.R. purposes only, and when not so used, 1st party to use for agricultural purposes.

Quitcl. Deed:- Nº 781. Nov. 30, 1886. Joseph Cavanaugh to C.P.R.R. Co. All his right, title and interest in tract of land 236' N and S and 310' E and W lying in the SEᵑ most portion of NW ¼ of Sec. 28 T42N R5W MDM. and containing an Area 1⁶⁸/₁₀₀ Acs. ±.
Conditions:- For R.R. purposes only.

Quitcl. Deed:- Nº 782. Nov. 30, 1886. Joseph Cavanaugh to C.P.R.R. Co. Two strips of land 50' x 810'. one lying 50' N'ly and the other 50' S'ly from and parallel to R.R. c.l. Area 1⁹⁶/₁₀₀ Acs. ±
Conditions:- For R.R. purposes only, party of 1st part, reserves to himself, use of land for agricultural purposes, when not used for R.R. purposes.

Deed:- Nº 776. Nov. 6, 1886. Saml. Jackson to C.P.R.R. Co. 50' of R of W (25' on each side of R.R. c.l.) thro the SE ¼ of Sec. 28 T42N R5W a distance of 3440' ± and cont. an area of 4 Acres ± (Final location Oct and Nov. 1886.)
Conditions:- R.R. Co. to fence R. of W. and const. 3 farm Xings and 5 Xings for irrigating ditches.

Profile of Main Line

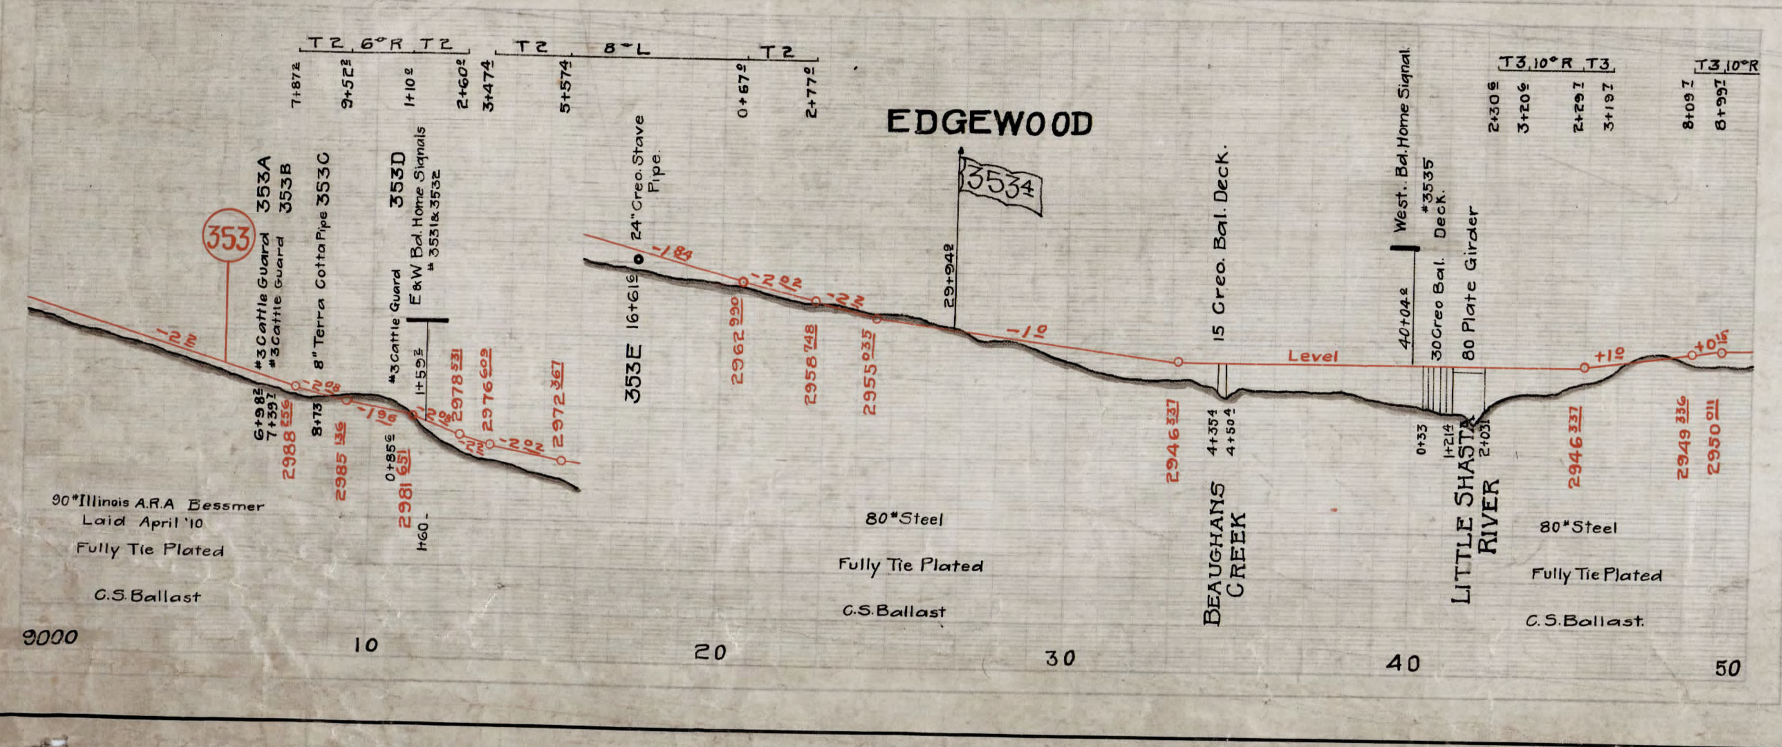

POLE LEGEND

Symbol	Company
✦	S.P.-Western Union.
•	S.P. Signal.