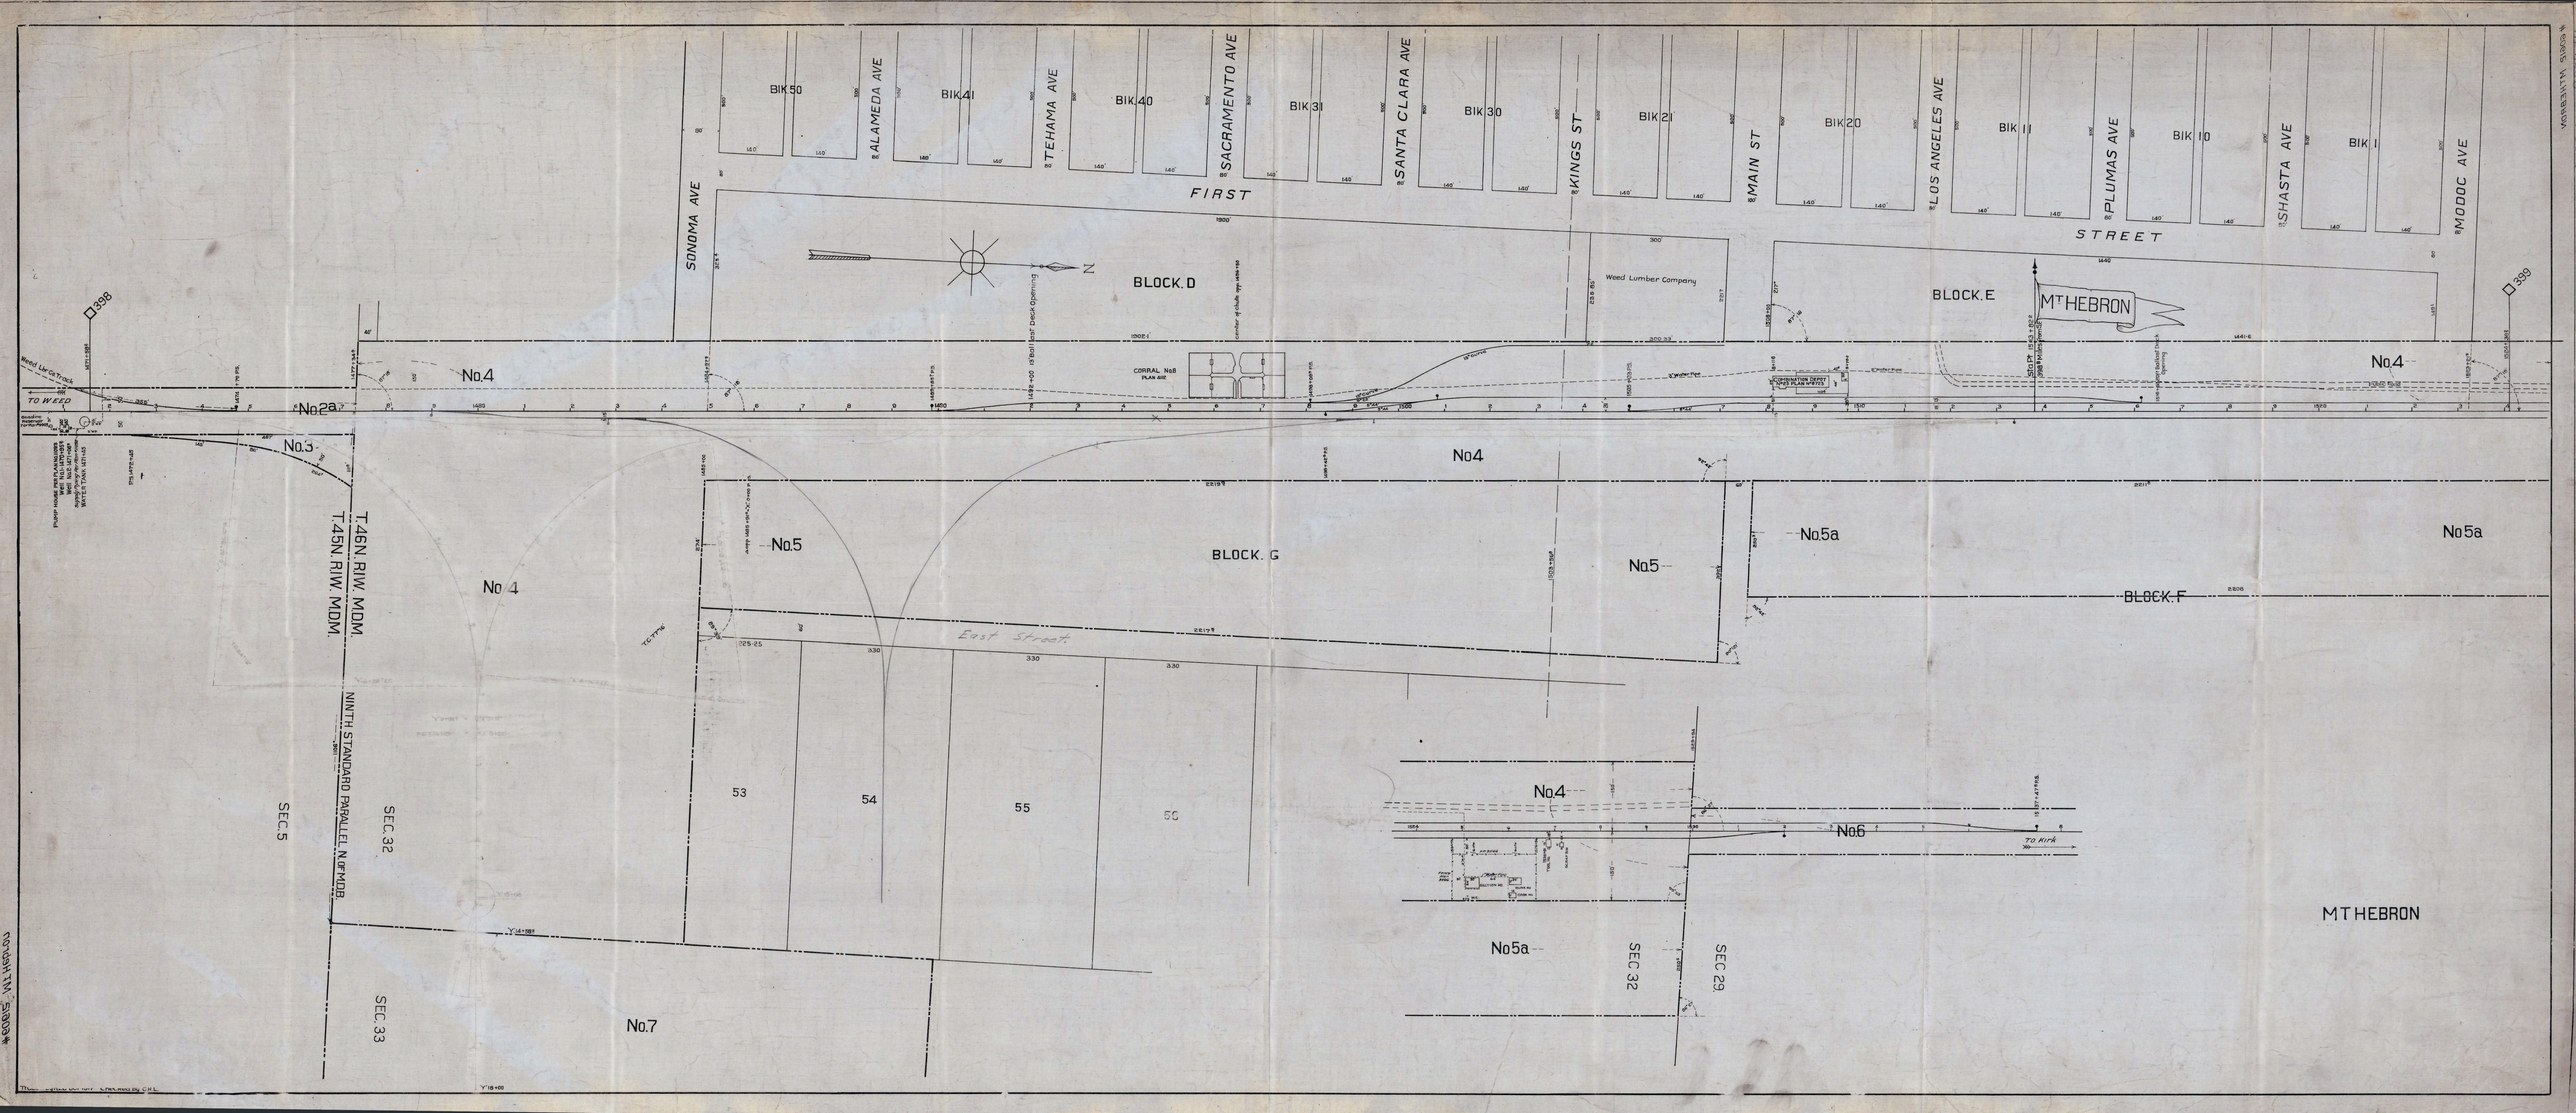
BIK 50
BIK 41
BIK 40
BIK 31
BIK 30
BIK 21
BIK 20
BIK 11
BIK 10
BIK 1
ALAMEDA AVE
TEHAMA AVE
SACRAMENTO AVE
SANTA CLARA AVE
KINGS ST
MAIN ST
LOS ANGELES AVE
PLUMAS AVE
SHASTA AVE
MODOC AVE
SONOMA AVE
FIRST STREET
BLOCK D
BLOCK E
BLOCK F
BLOCK G
Weed Lumber Company
MT HEBRON
CORRAL No8 PLAN AHE
No.4
No.2a
No.3
No.5
No.5a
No.6
No.7
T.46N. R1W. MDM.
T.45N. R1W. MDM.
NINTH STANDARD PARALLEL N. OF MDB.
SEC.5
SEC.32
SEC.33
SEC.29
East Street
53
54
55
56
TO WEED
TO RIFA
MT HEBRON