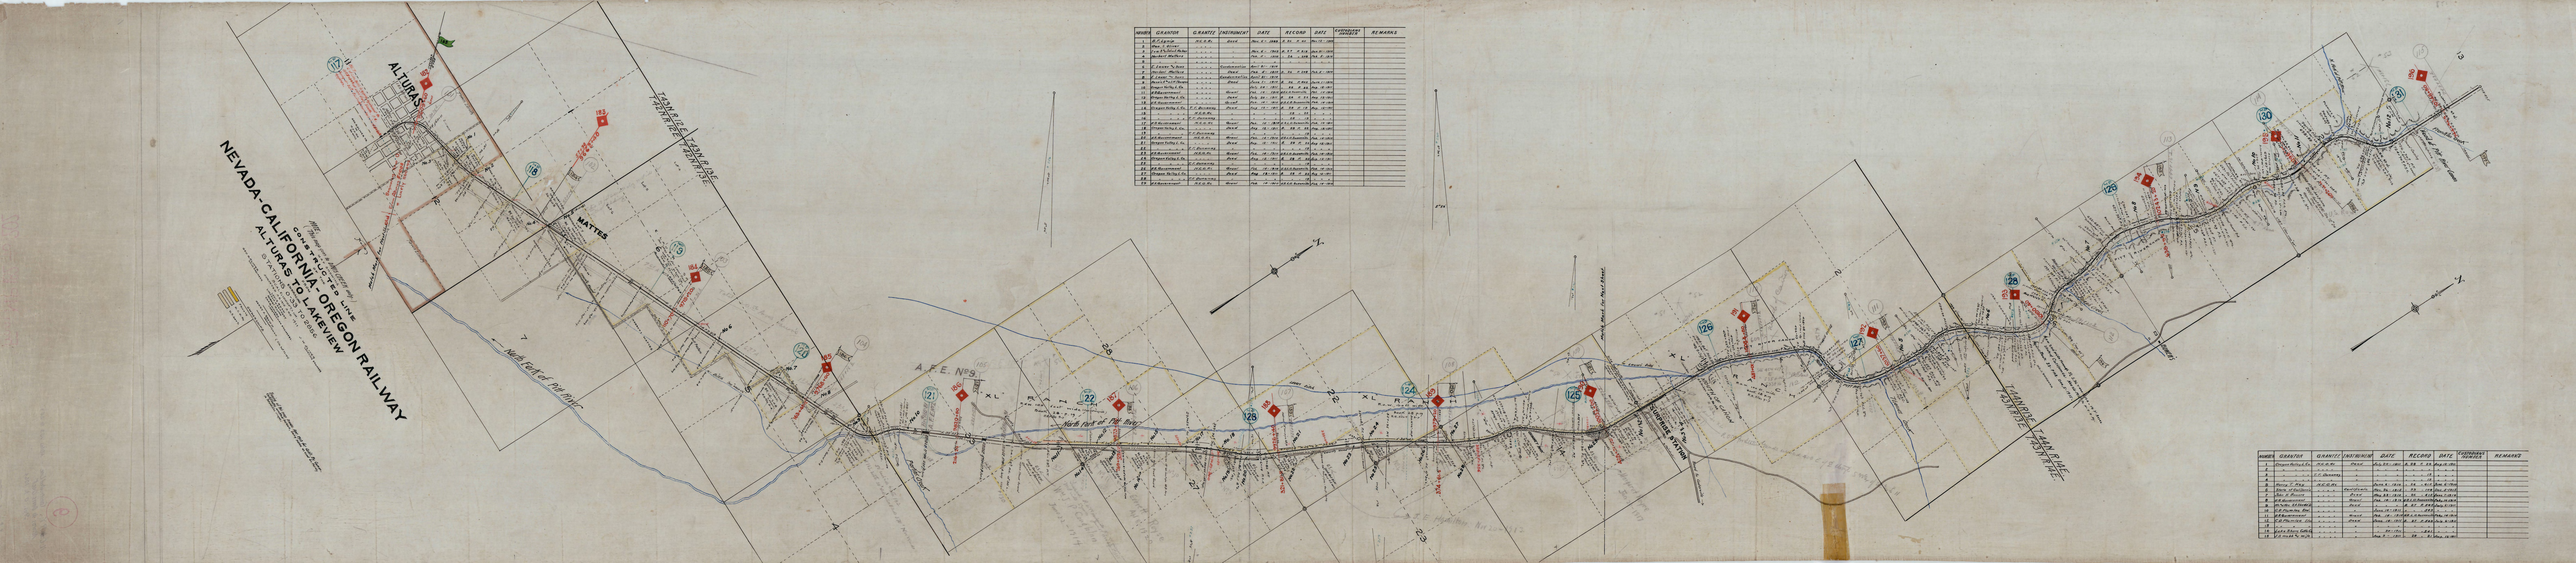
NEVADA-CALIFORNIA-OREGON RAILWAY
ALTURAS TO LAKEVIEW
ALTURAS
MATTES
A.F.E. No 9
North Fork of Pit River
TRANSFER
TRANSFER
Goose Lake
Lakeview
Alturas
Matthews
Transfer
Pit River
Goose Lake
Lakeview