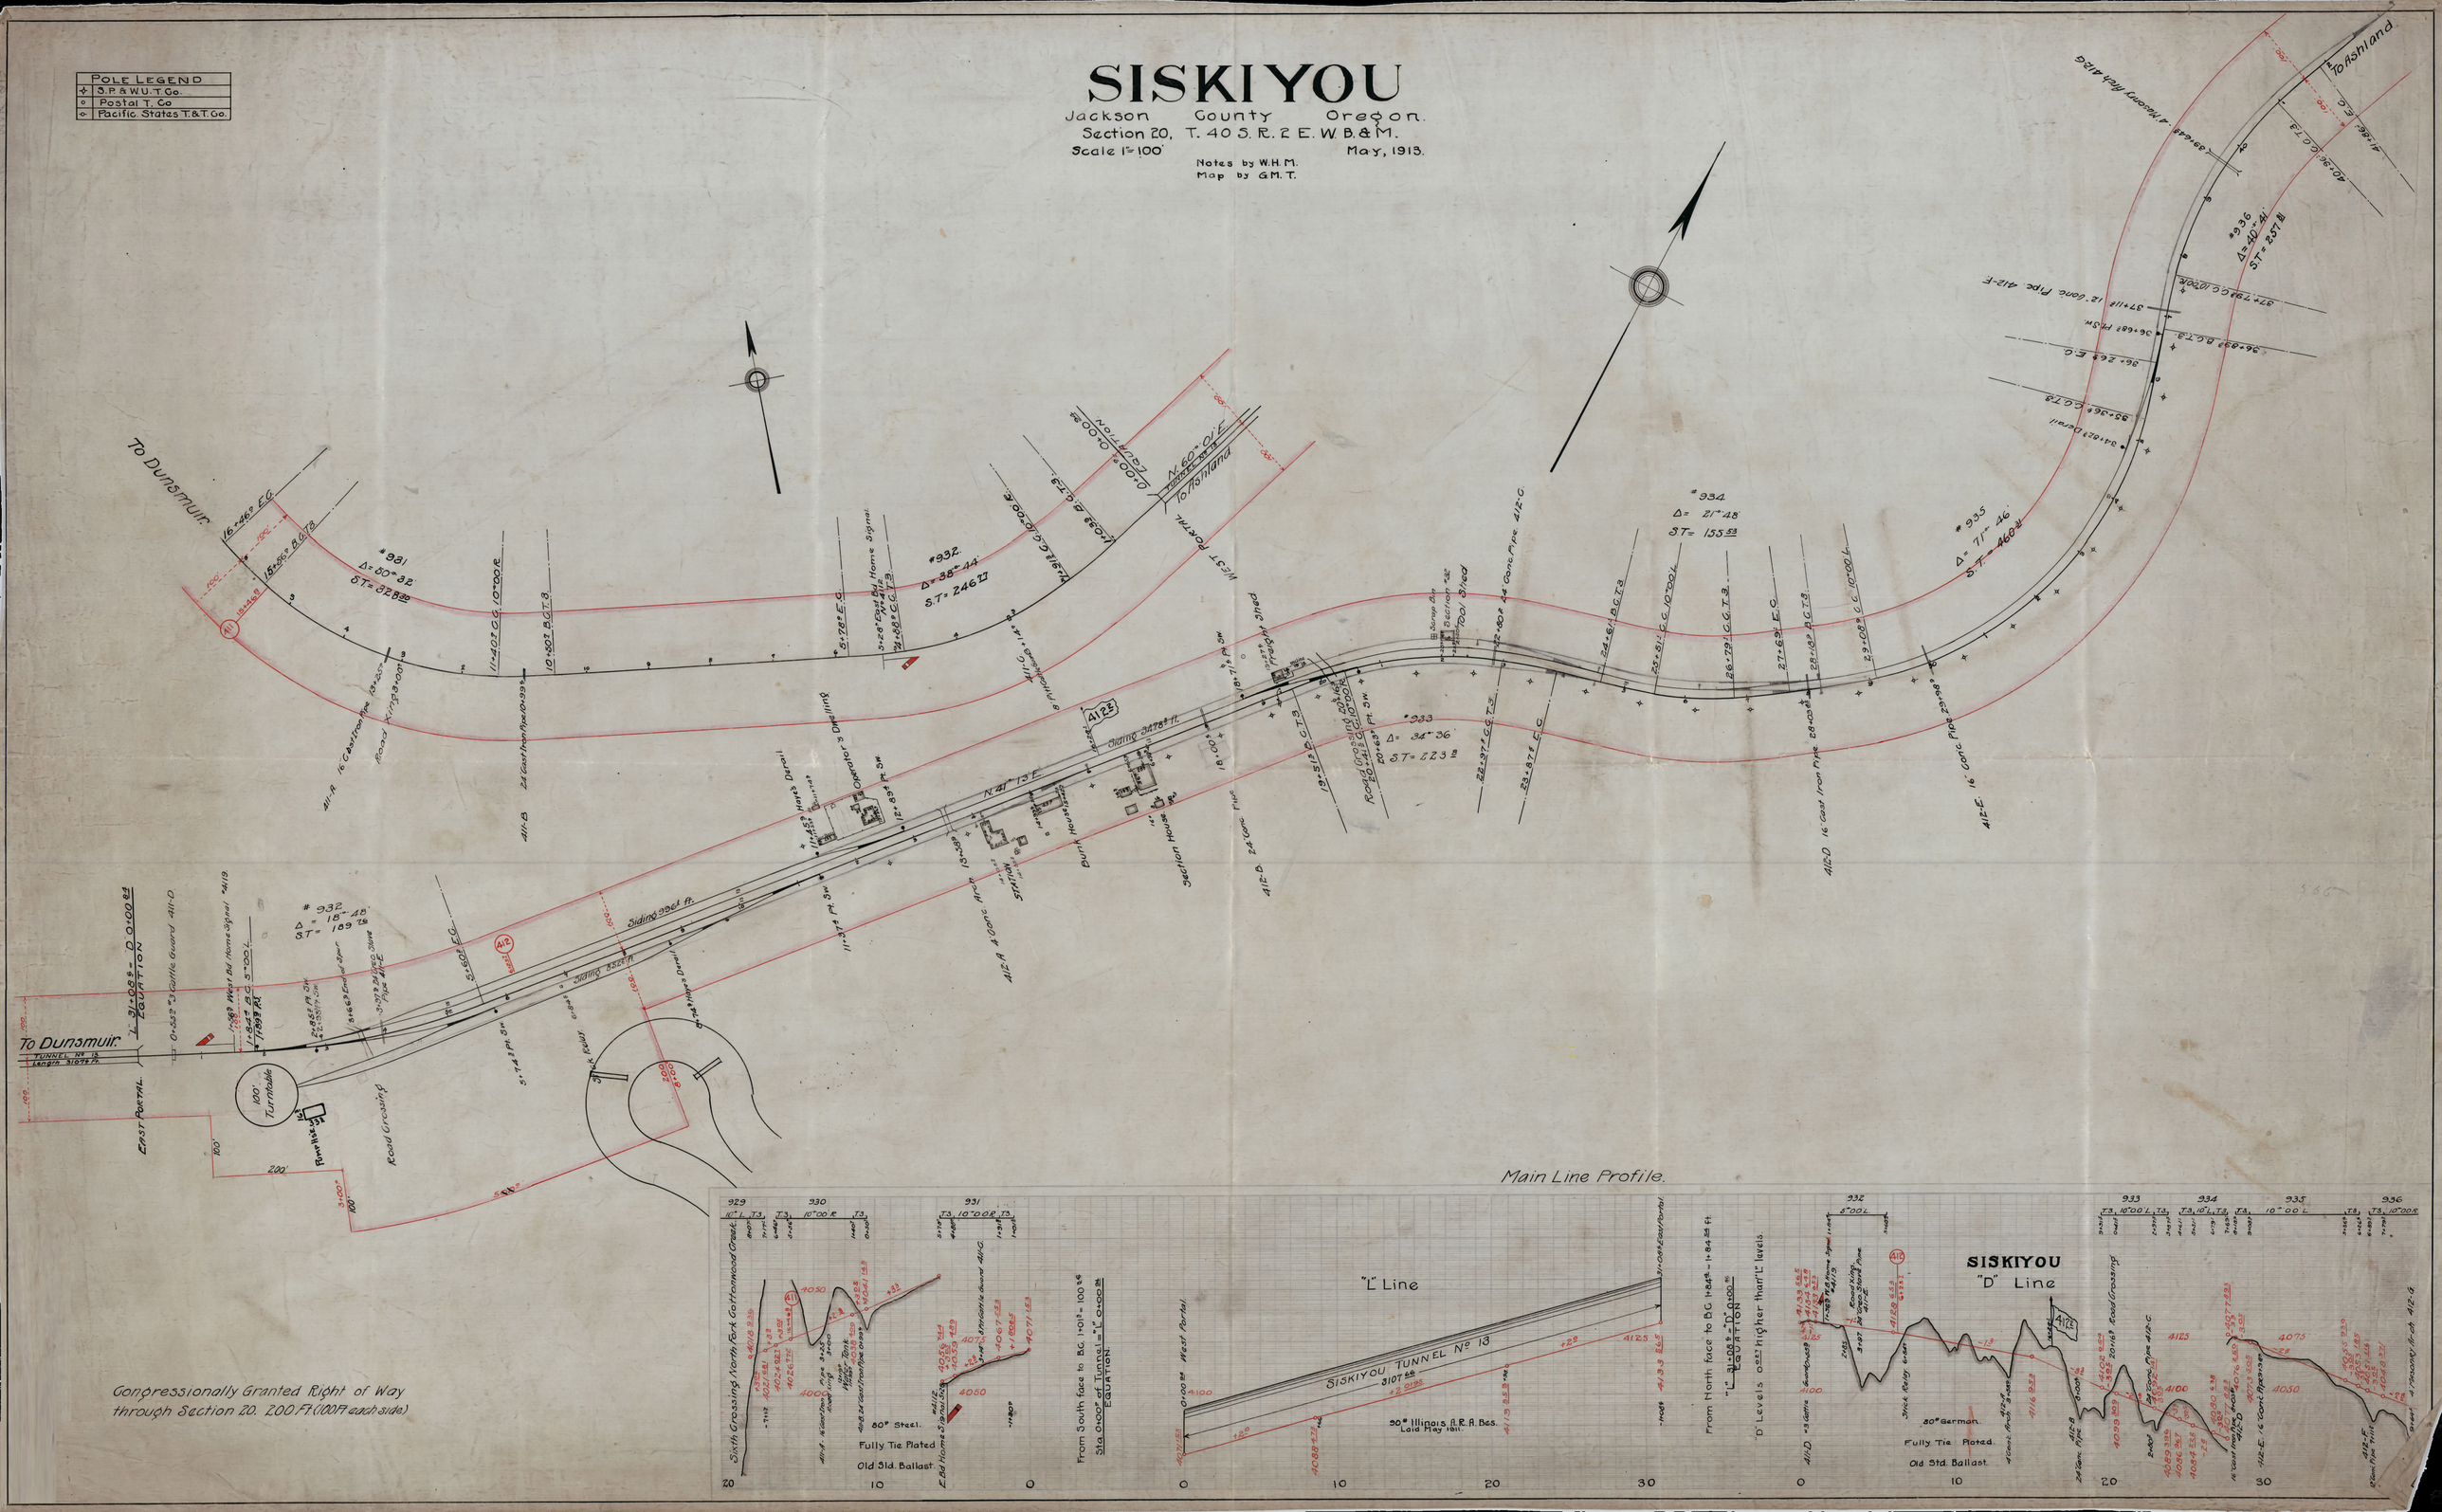

SISKIYOU
Jackson County Oregon.
Section 20, T. 40 S. R. 2 E. W. B. & M.
Scale 1"=100'
May, 1913.
Notes by W.H.M.
Map by G.M.T.
POLE LEGEND
S.P. & W.U. T. Co.
Postal T. Co
Pacific States T. & T. Co.
To Dunsmuir
To Ashland
Main Line Profile.
"L" Line
SISKIYOU TUNNEL No 13
"D" Line
SISKIYOU
Congressionally Granted Right of Way through Section 20. 200 Ft. (100 Ft. each side)