Sac.
S 83
A

—DUNSMUIR—

Layout of East Ladder Track in Proposed Yard.

Scale 50 feet = 1 inch 11/15/06
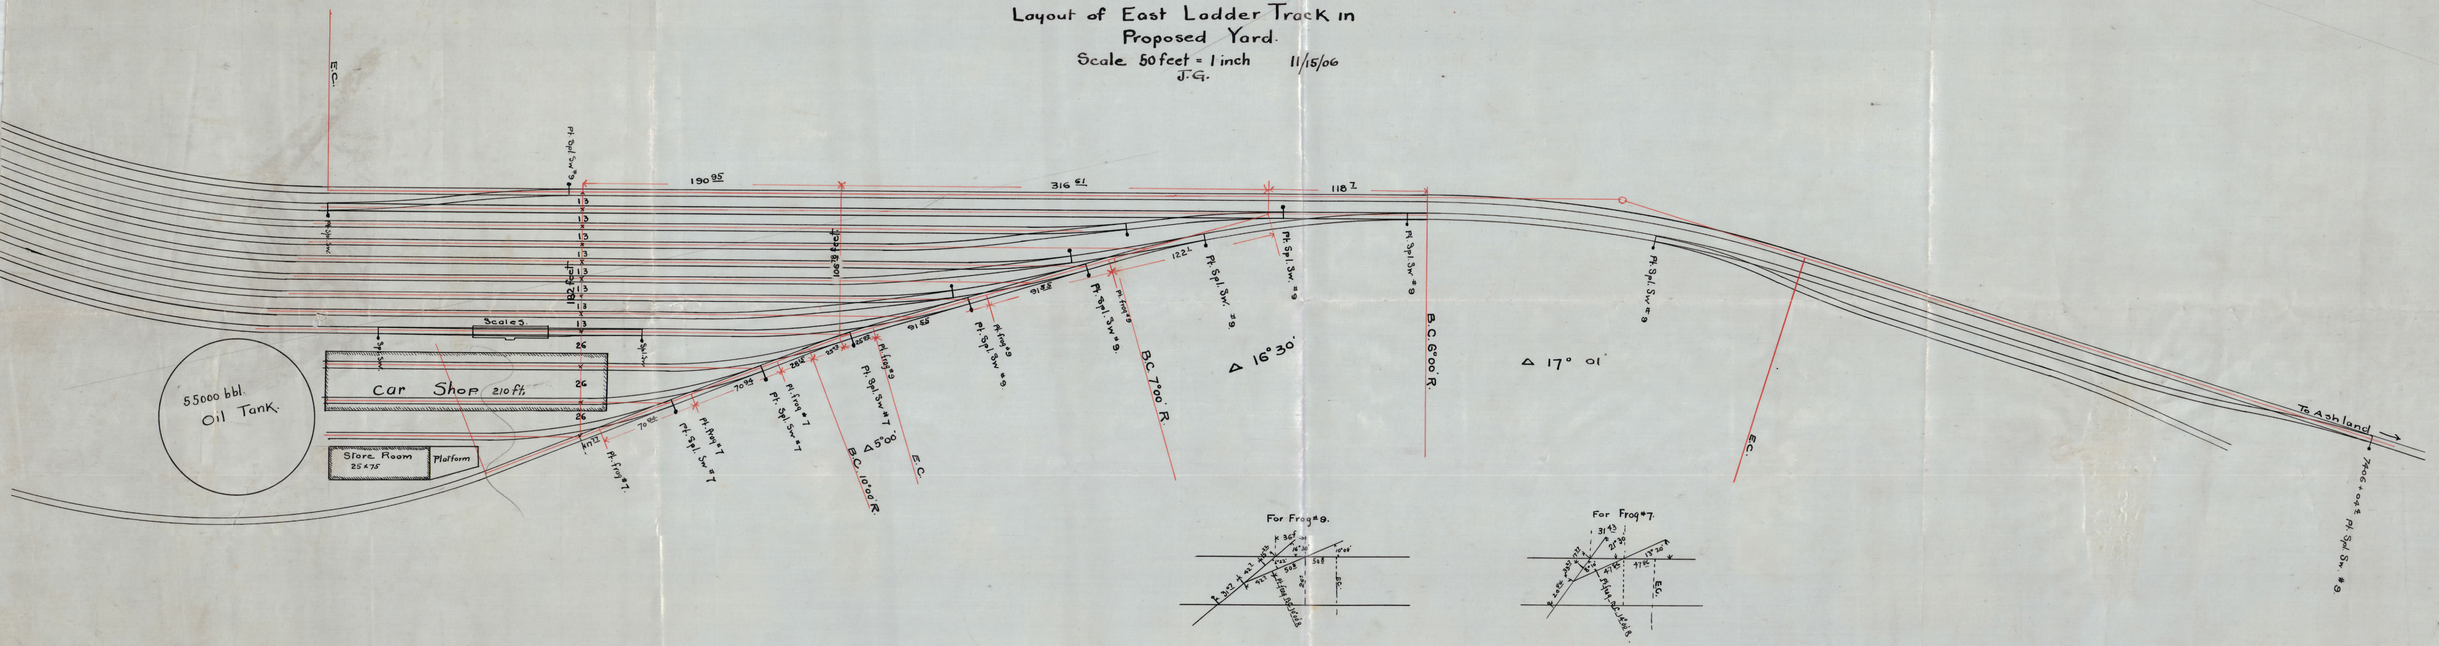
J.G.