S.D 127

HILT.

PROPOSED CONNECTION WITH NO. CAL. LUMBER CO.
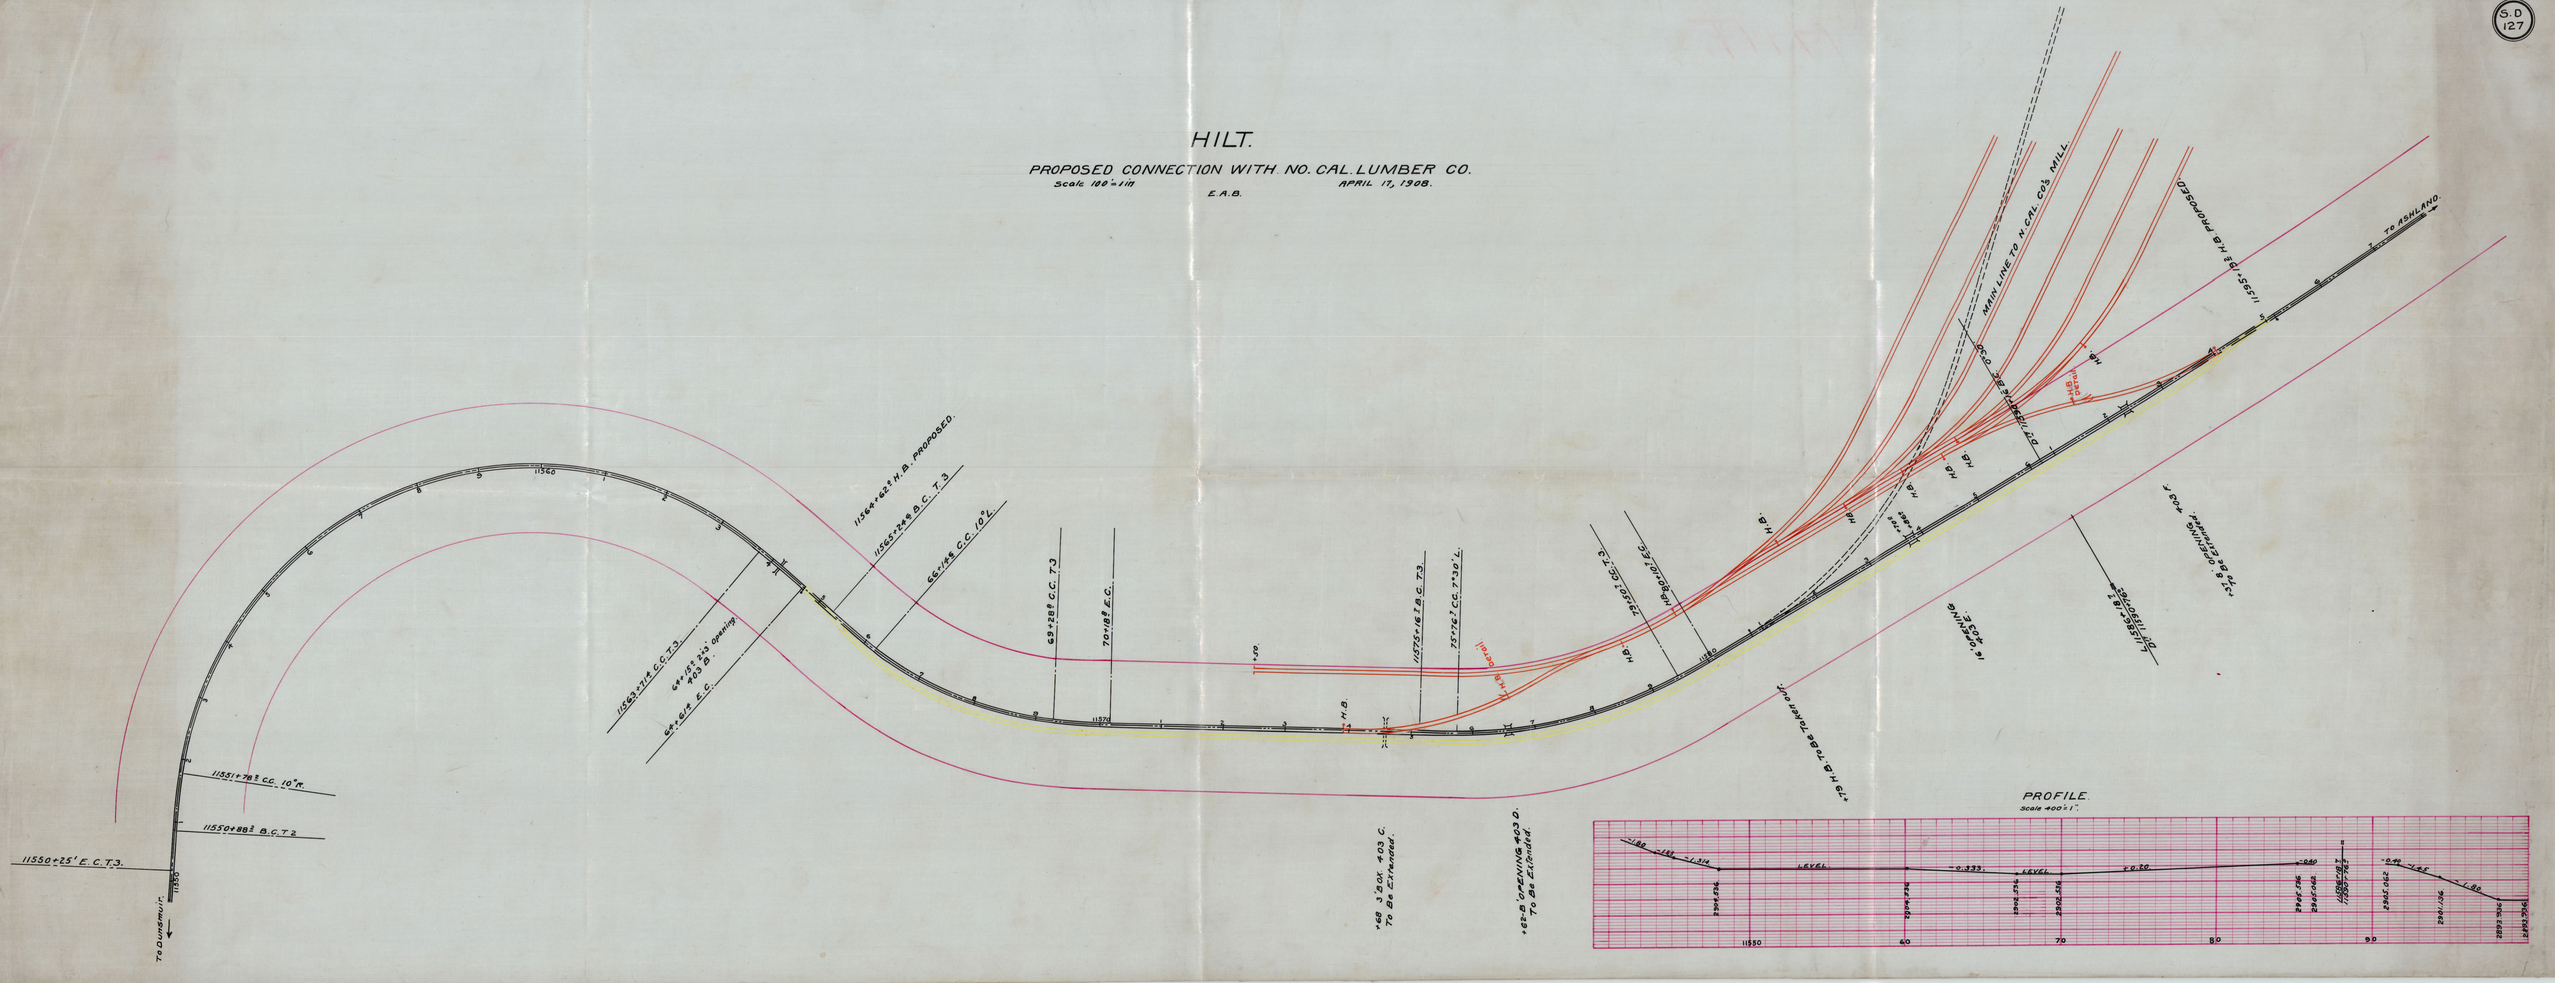
Scale 100 = 1 in. E.A.B. APRIL 17, 1908.