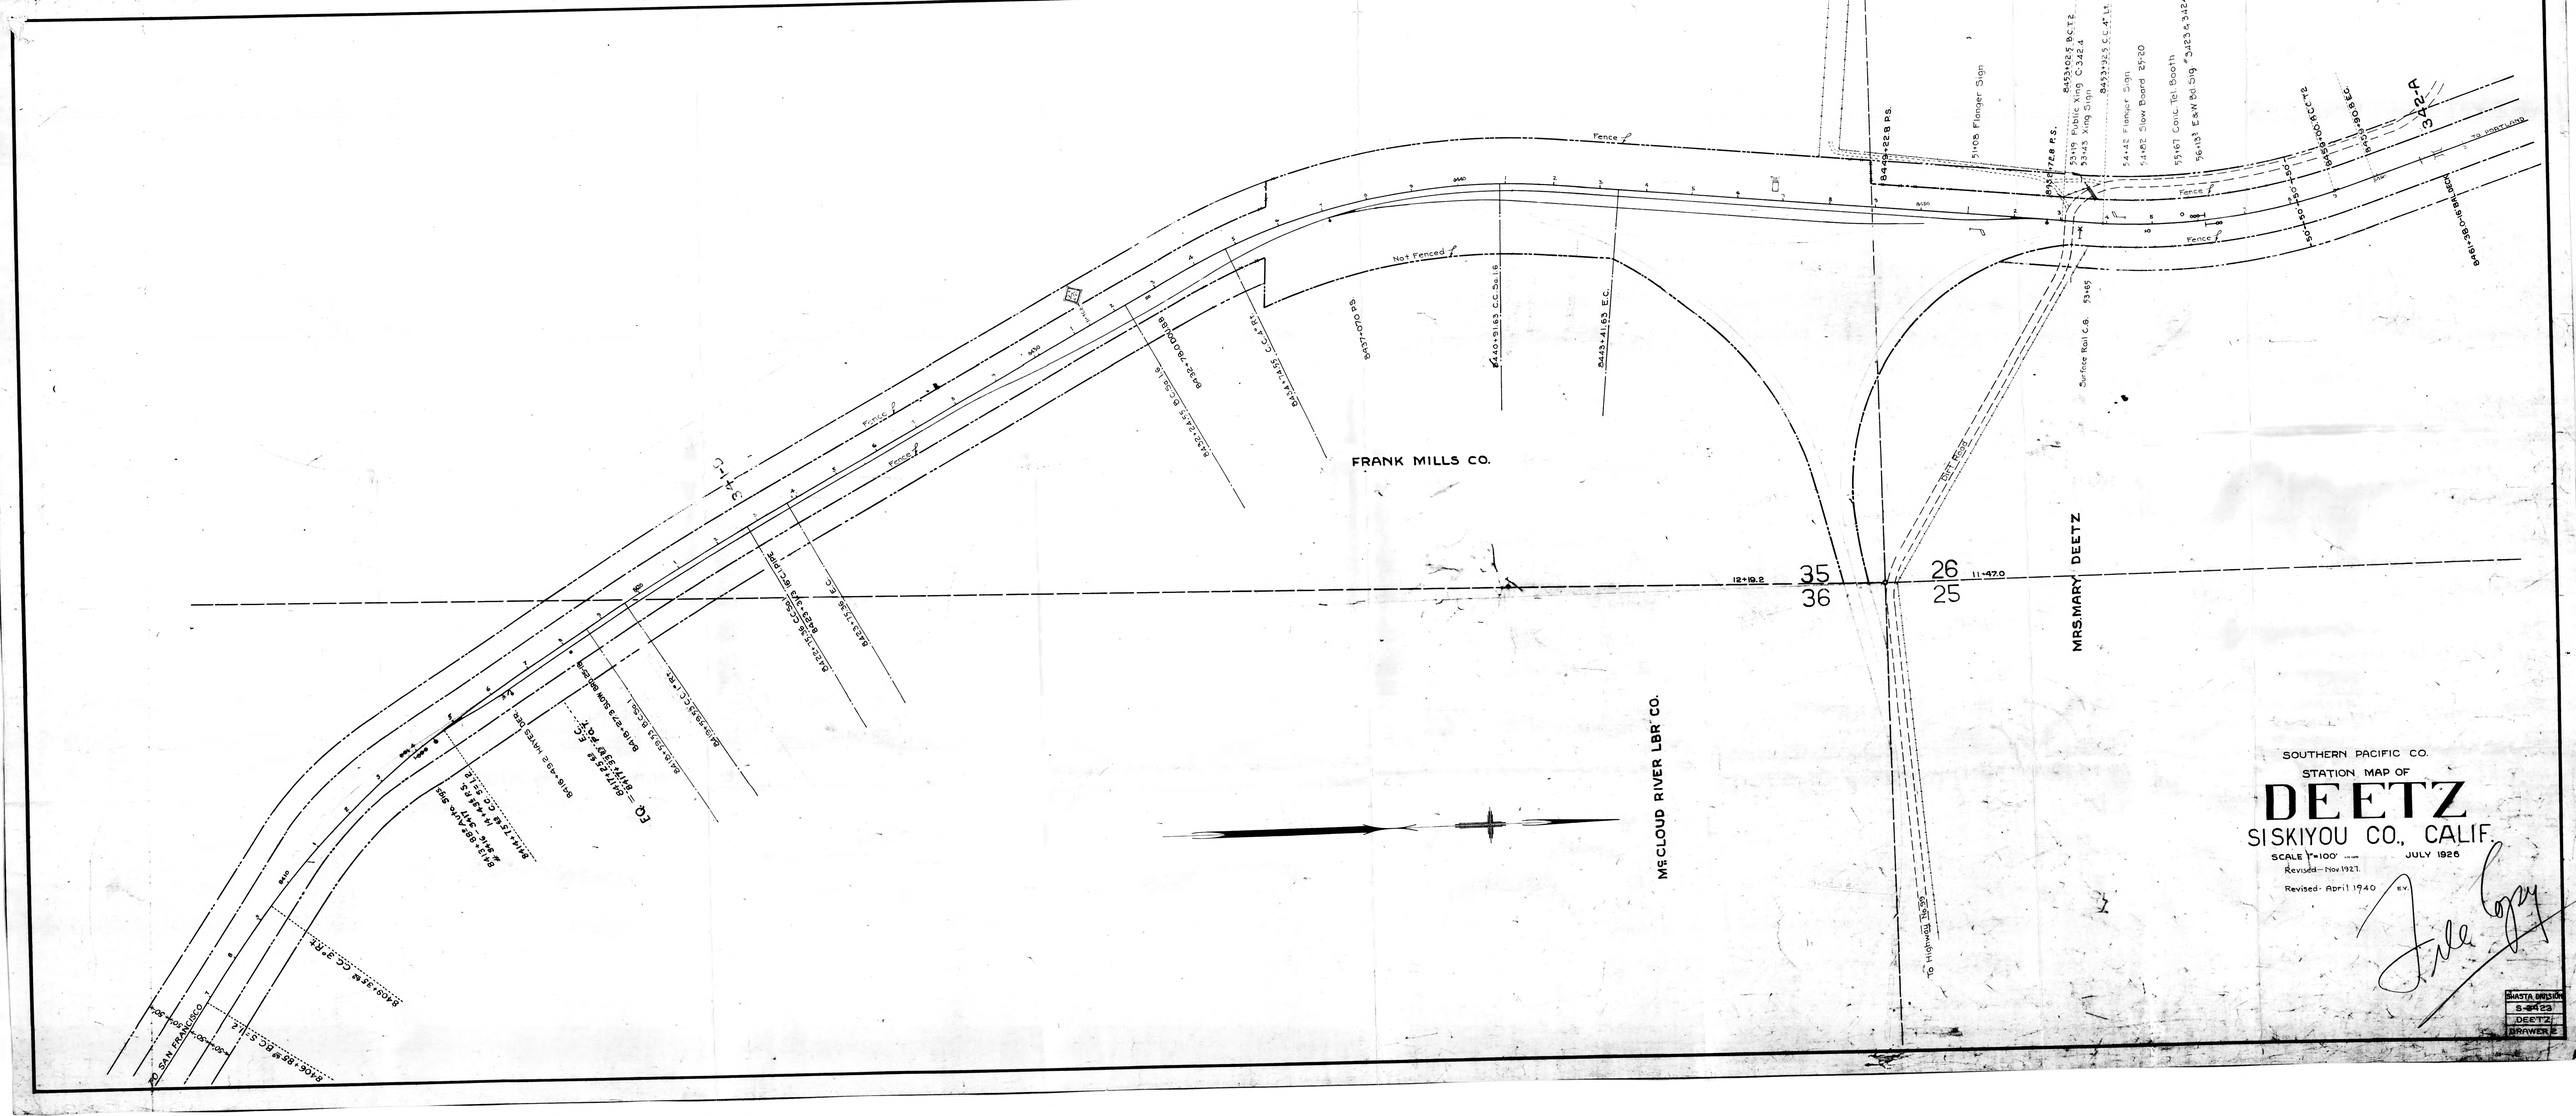
FRANK MILLS CO.
McCLOUD RIVER LBR CO.
MRS. MARY DEETZ
Fence
Not Fenced
Surface Rail C.L.
Dirt Road
35
36
26
25
SOUTHERN PACIFIC CO.
STATION MAP OF
DEETZ
SISKIYOU CO., CALIF.
SCALE 1"=100'
JULY 1926
Revised- Nov 1927.
Revised- April 1940
SHASTA DIVISION
5-24-23
DEETZ
DRAWER 2