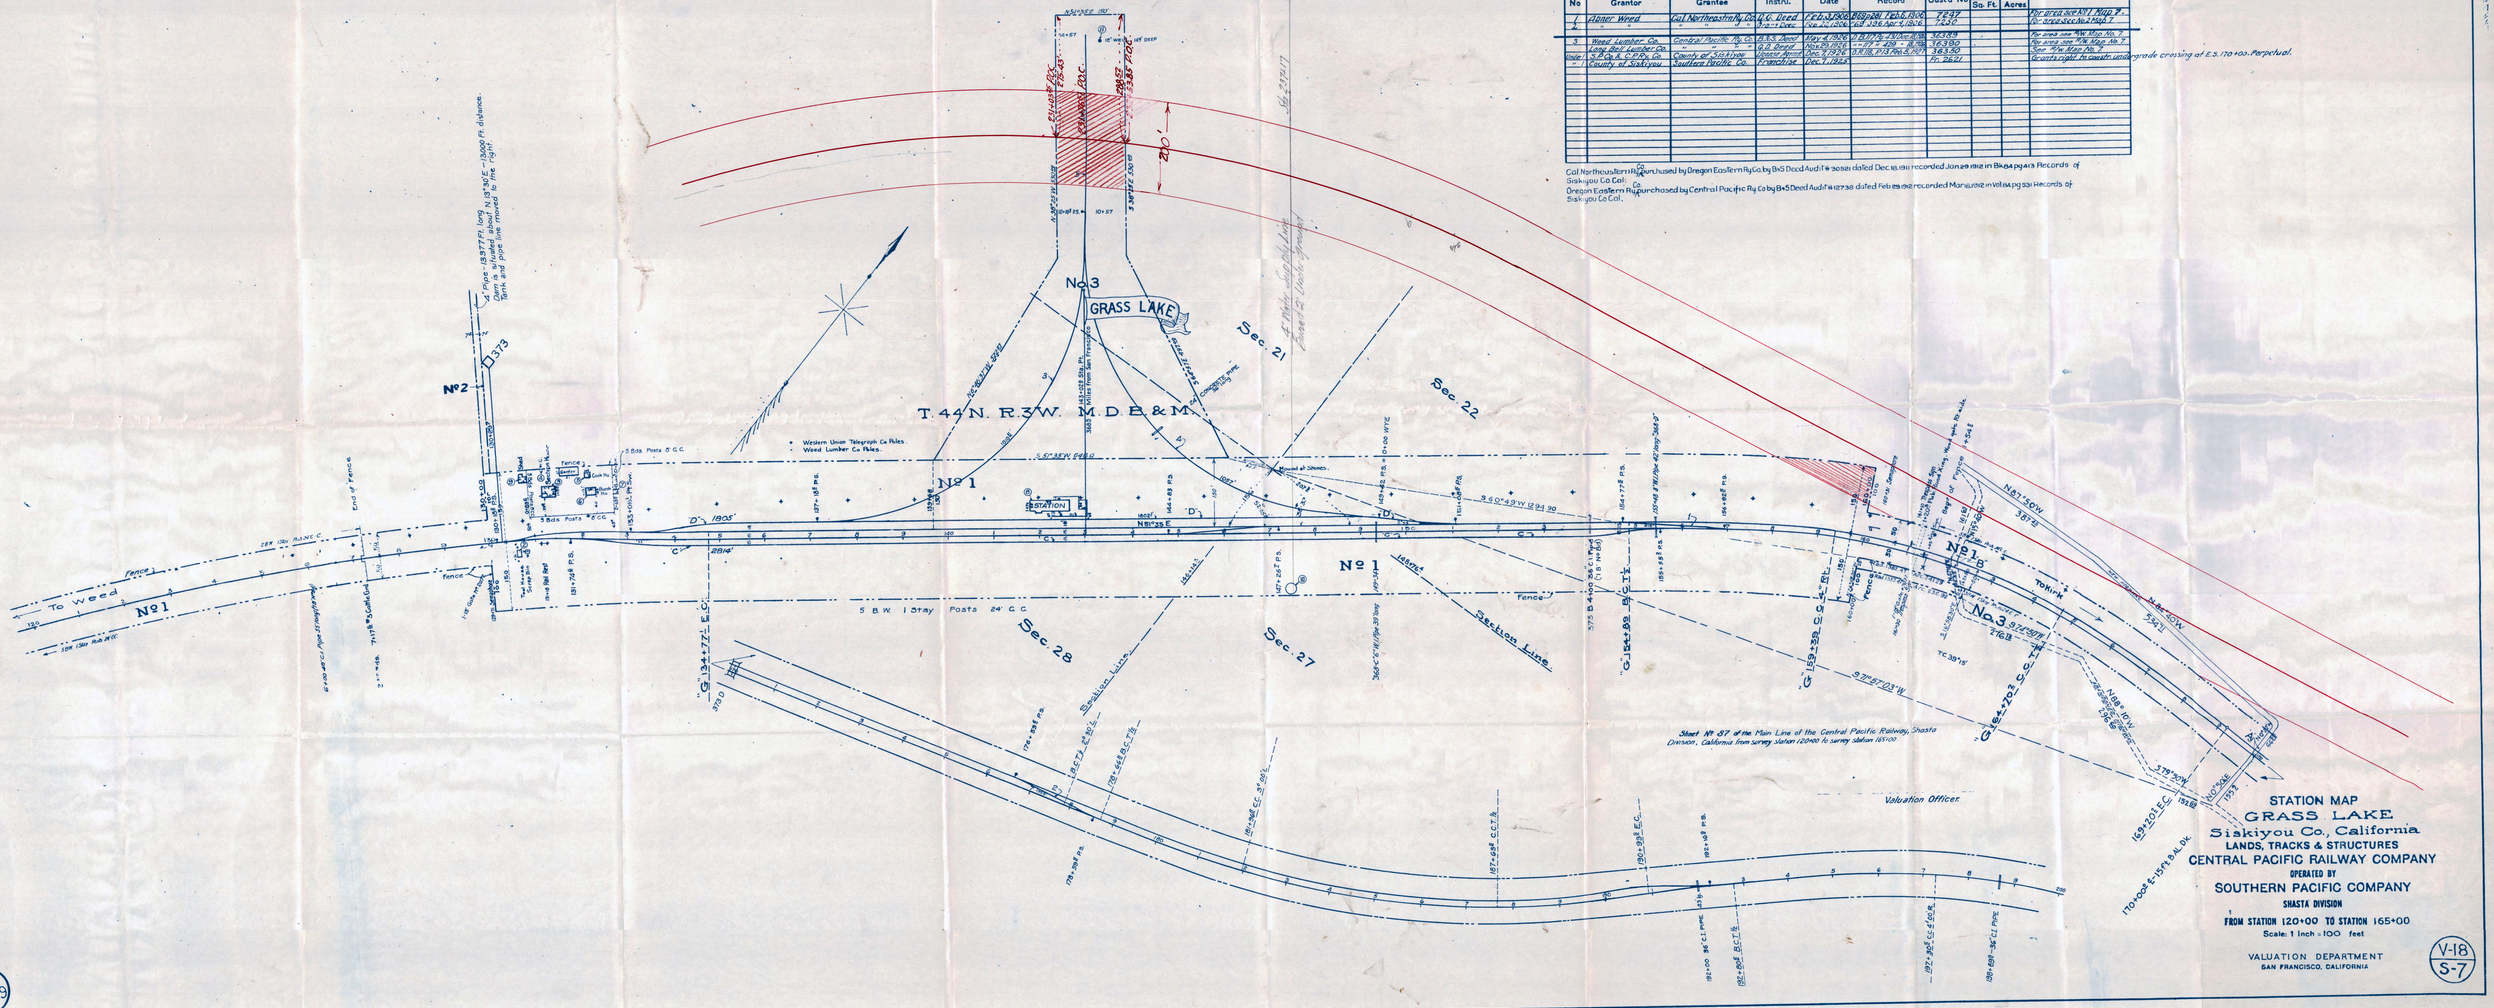
SCHEDULE OF PROPERTY
No | Grantor | Grantee | Instru. | Date | Record | Cust'd No | Area So. Ft. | Area Acres | Remarks
1 | Abner Weed | Cal. Northeastern Ry. Co. | Deed | Feb 3 1906 | Transcript Tests. 1906 | 7247 | | | For area see No 1 Map 7.
2 | " " | " " | Agmt. | Dec 20 1906 | Feb 336 Apr 4 1908 | 1236 | | | For area see No 2 Map 7.
3 | Weed Lumber Co. | Central Pacific Ry. Co. | B & S | May 4 1926 | D 247 Pg 41 Nov 8 1926 | 163.169 | | | For area see "W" Map No. 7.
" | Long Bell Lumber Co. | " " | G.D. Deed | Nov 26 1926 | " 271 " 439 " " | 163.190 | | | For area see "W" Map No. 7.
Note | S.P.Co. & C.P.Ry. Co. | County of Siskiyou | Master Agmt. | Dec 2 1926 | D 318 Pg 5 Feb 5 1927 | 163.150 | | | See "W" Map No. 7.
" | County of Siskiyou | Southern Pacific Co. | Franchise | Dec. 1 1926 | | Fr. 2641 | | | Grants right to construct undergrade crossing at E.S. 170+00. Perpetual.
Cal Northeastern Ry purchased by Oregon Eastern Ry Co. by B&S Deed Audit #3034 dated Dec 10 1911 recorded Jan 29 1912 in Book 94 pg 413 Records of Siskiyou Co Cal.
Oregon Eastern Ry purchased by Central Pacific Ry Co by B&S Deed Audit #12738 dated Feb 28 1912 recorded March 2 1912 in Vol 94 pg 531 Records of Siskiyou Co Cal.
No 3
GRASS LAKE
No 2
No 1
T. 44 N. R. 3 W. M. D. B. & M.
Sec. 21
Sec. 22
Sec. 28
Sec. 27
Section Line
Western Union Telegraph Co Poles.
Weed Lumber Co Poles.
5 B.W. 1 Stay Posts 24' G.C.
Fence
To Weed
Valuation Officer
STATION MAP
GRASS LAKE
Siskiyou Co., California
LANDS, TRACKS & STRUCTURES
CENTRAL PACIFIC RAILWAY COMPANY
OPERATED BY
SOUTHERN PACIFIC COMPANY
SHASTA DIVISION
FROM STATION 120+00 TO STATION 165+00
Scale: 1 Inch = 100 feet
VALUATION DEPARTMENT
SAN FRANCISCO, CALIFORNIA
V-18
S-7
60569