GRASS LAKE

SISKIYOU COUNTY STATE OF CALIFORNIA

Sec's 21, 22, 27, & 28. T. 44 N. R. 3 W. M. D. B. & M.

Scale 1" = 100' J.L.P. January 1916.

SHASTA DIVISION
S.B. 3733
Revised

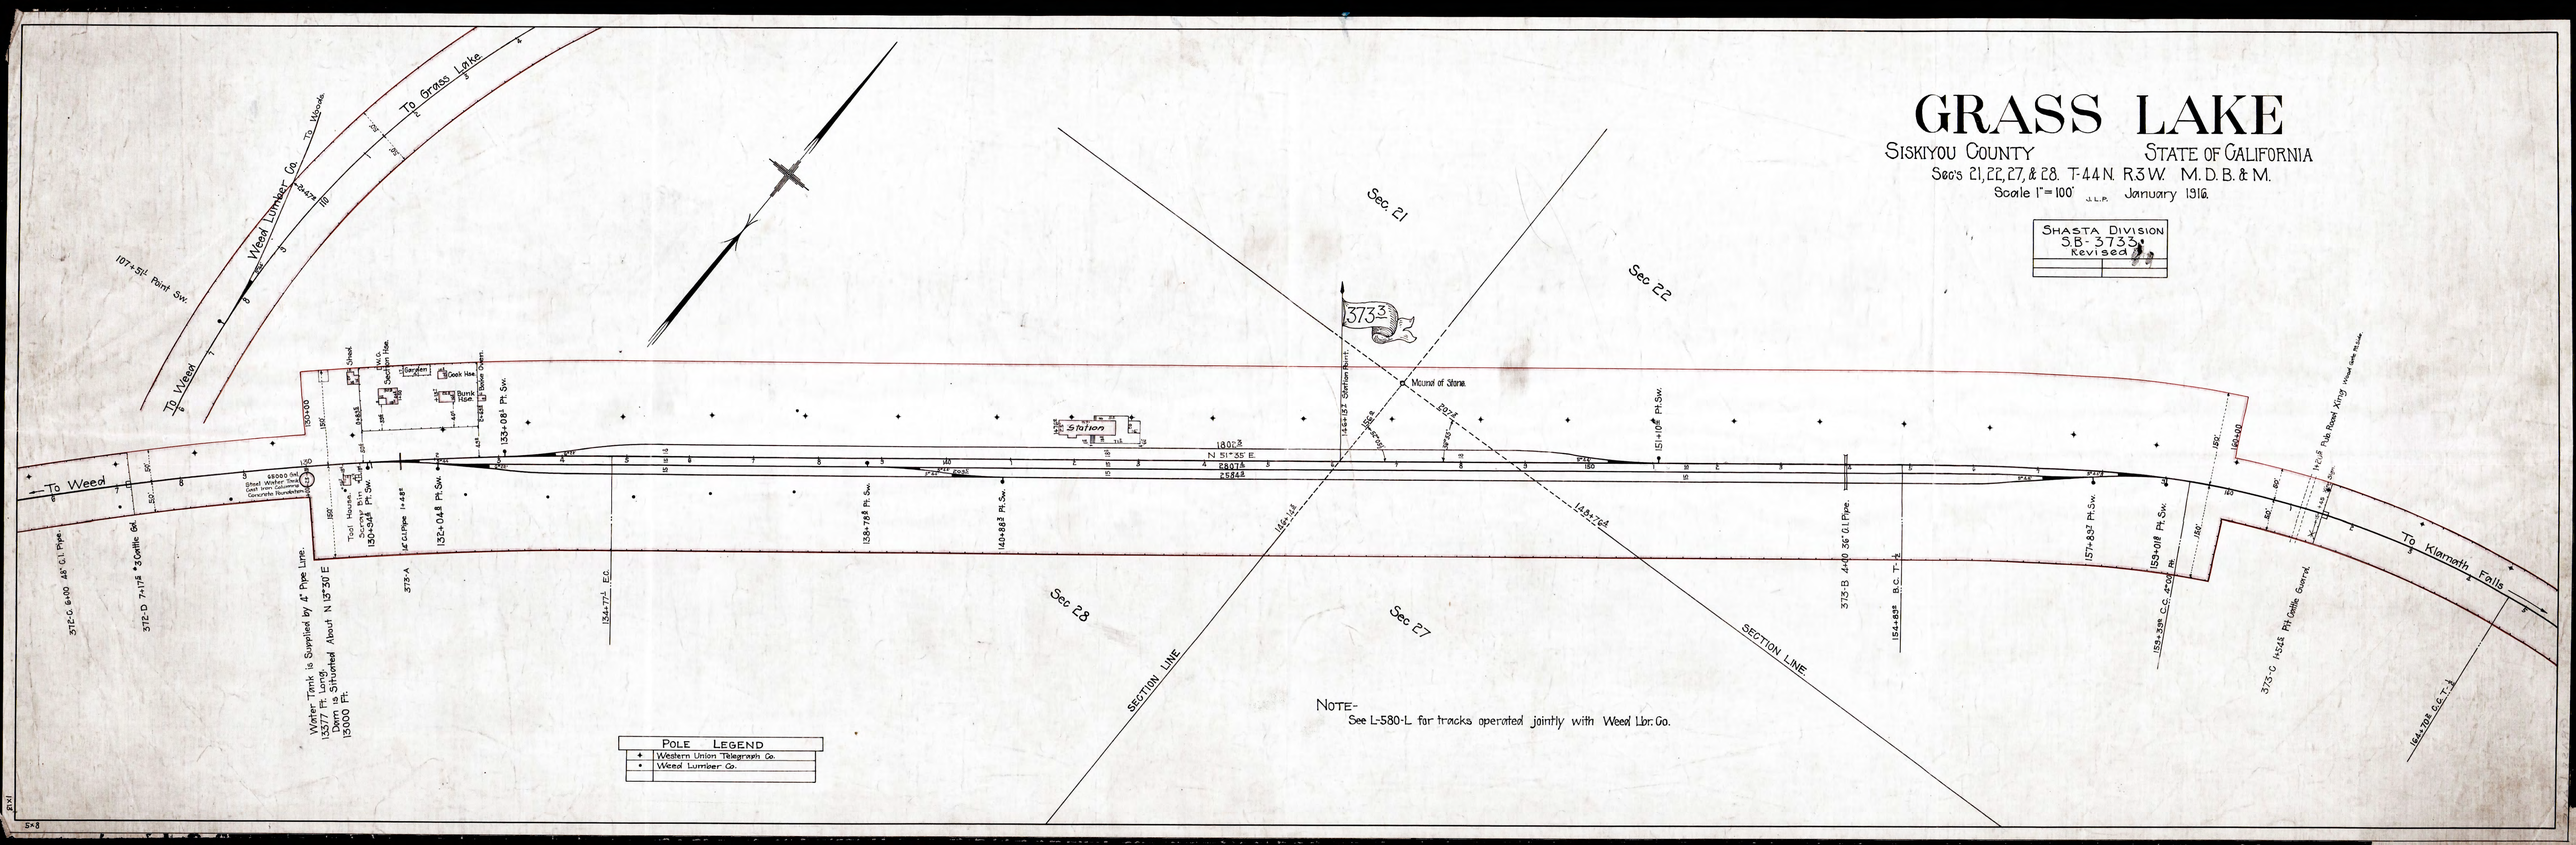

POLE LEGEND

♦	Western Union Telegraph Co.
•	Weed Lumber Co.

NOTE-
See L-580-L for tracks operated jointly with Weed Lbr. Co.

8"x11"

5×8