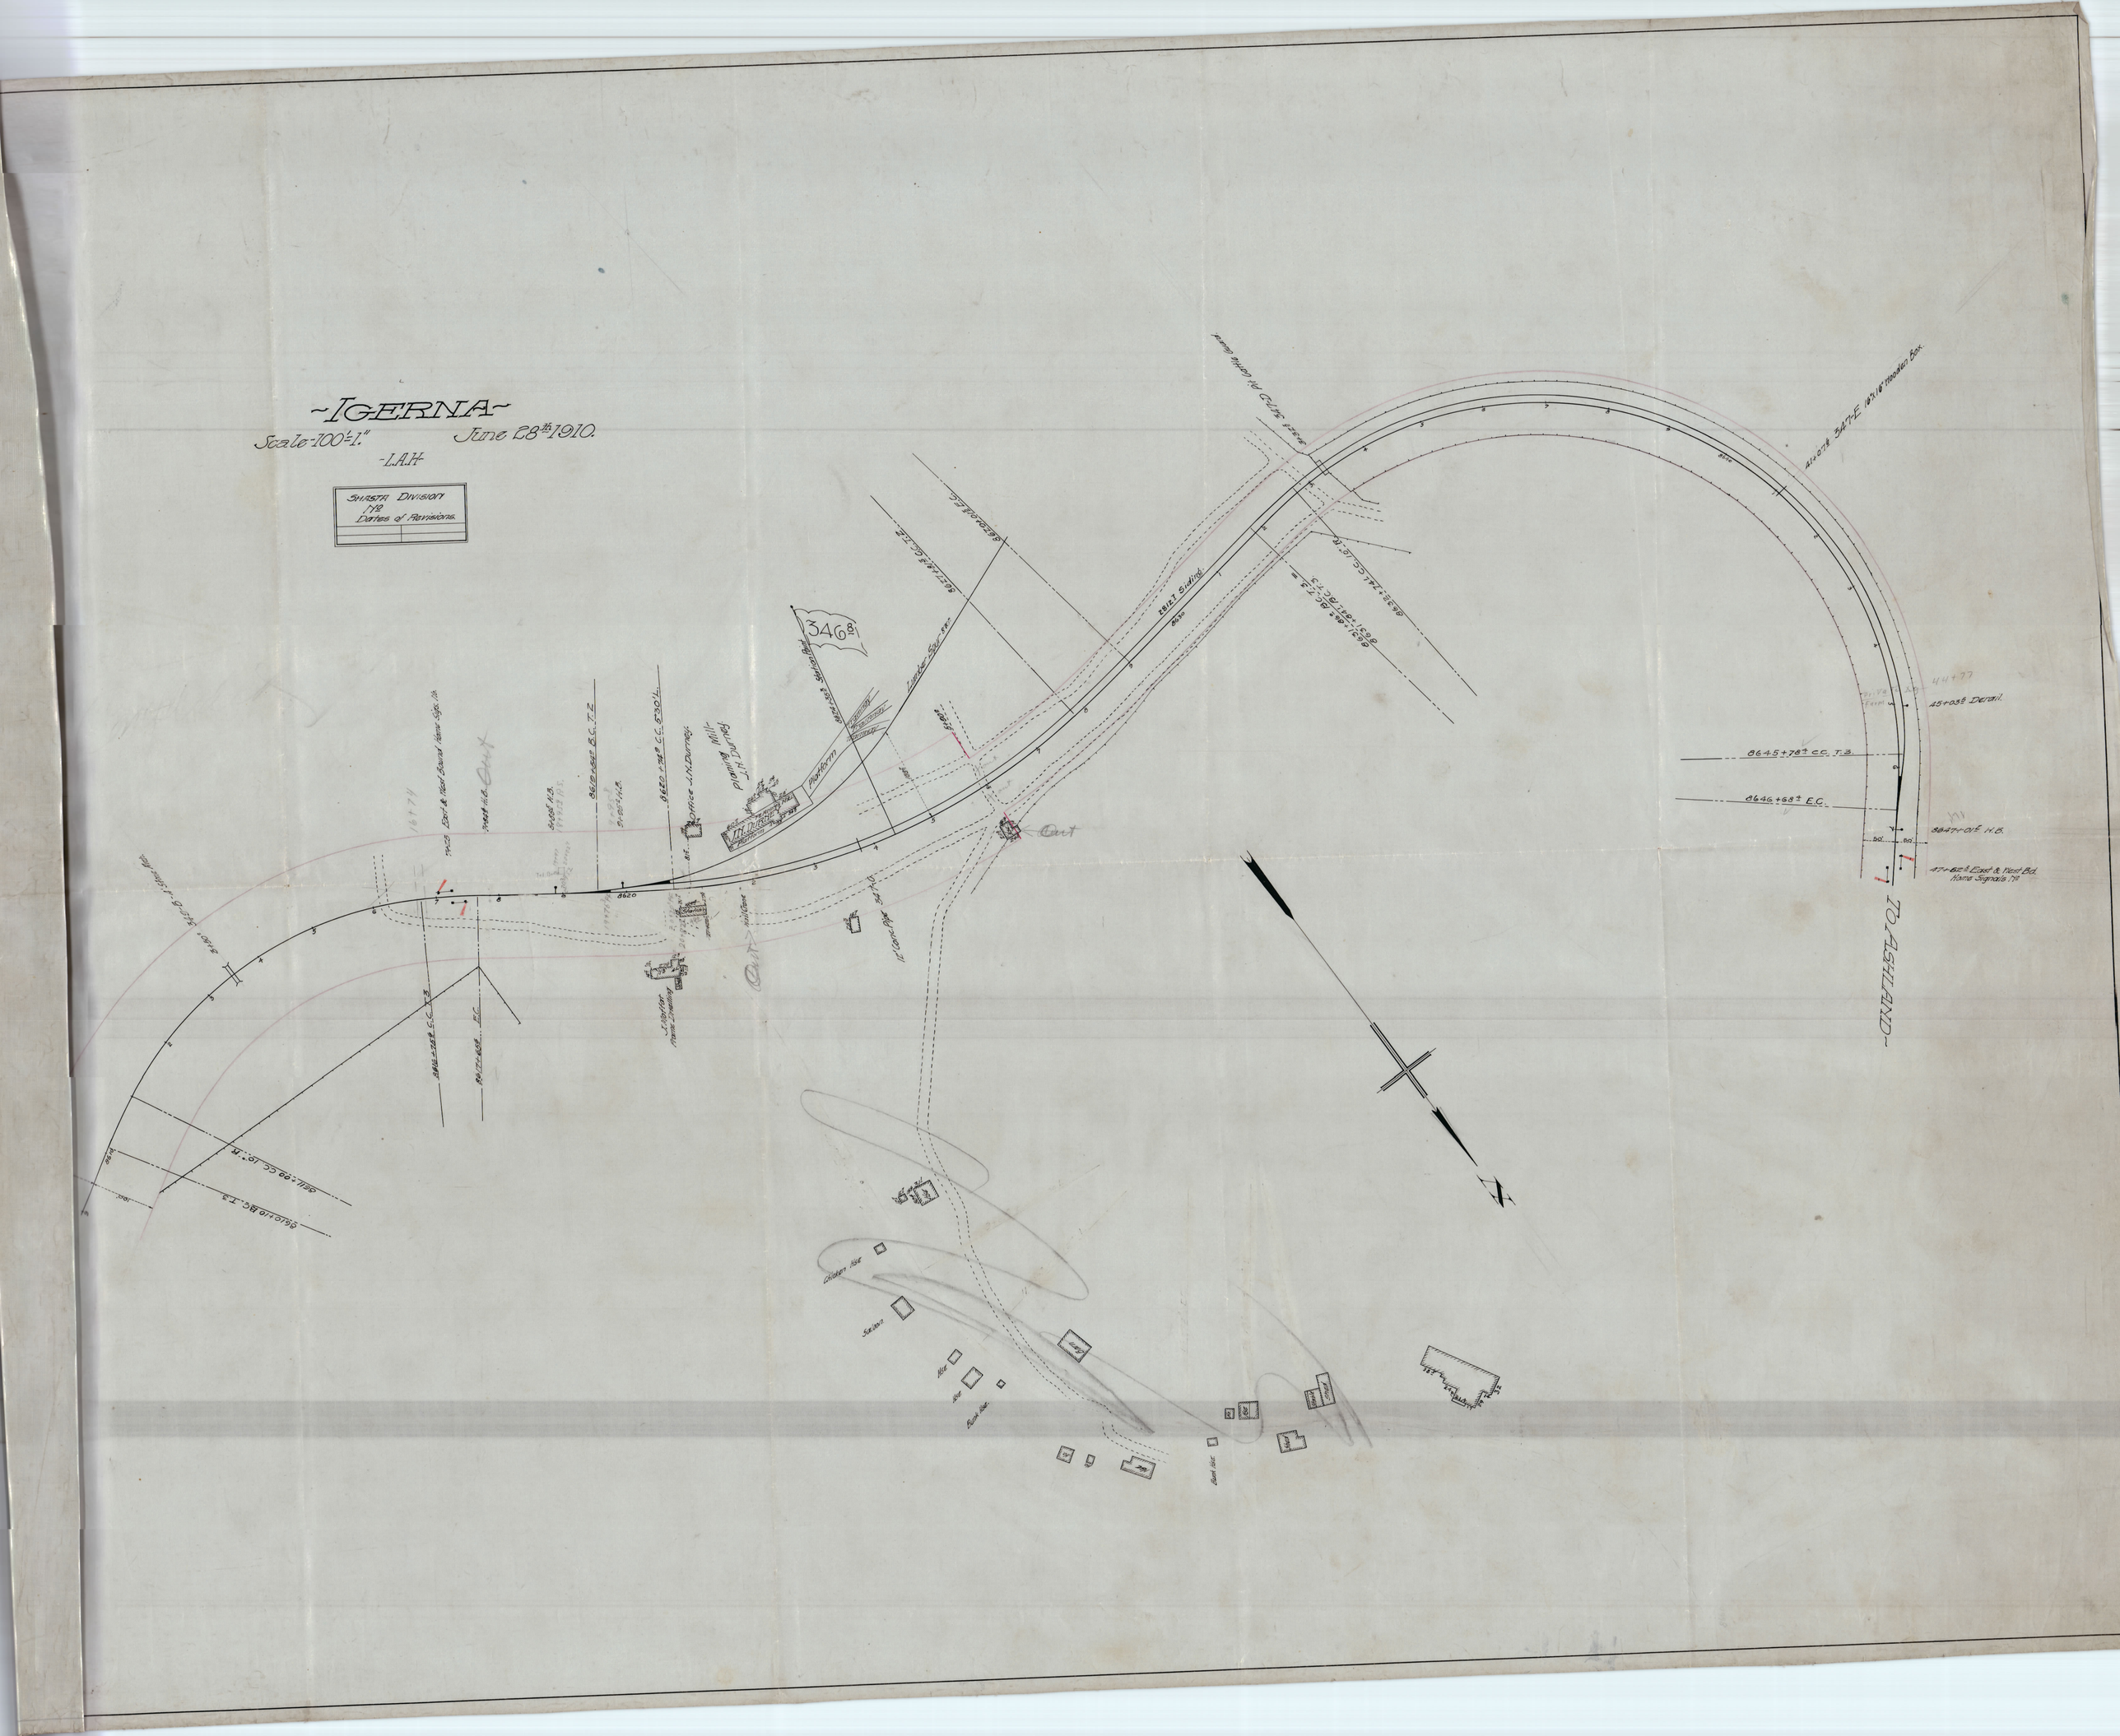
~IGERNA~
Scale-100'=1"
June 28th 1910.
-L.A.H-
SHASTA DIVISION
No
Dates of Revisions.
346
Platform
Lumber Spur
Planing Mill
J.H. Durney
Office J.H. Durney
Cut
Out
TO ASHLAND
Chicken House
Saloon
Bunk House
Drive Fence
45+03 Derail
8645+78 C.C. T.3
8646+68 E.C.
8647+01 H.B.
47+62 East & West Bd. Home Signals No
44+77
N